


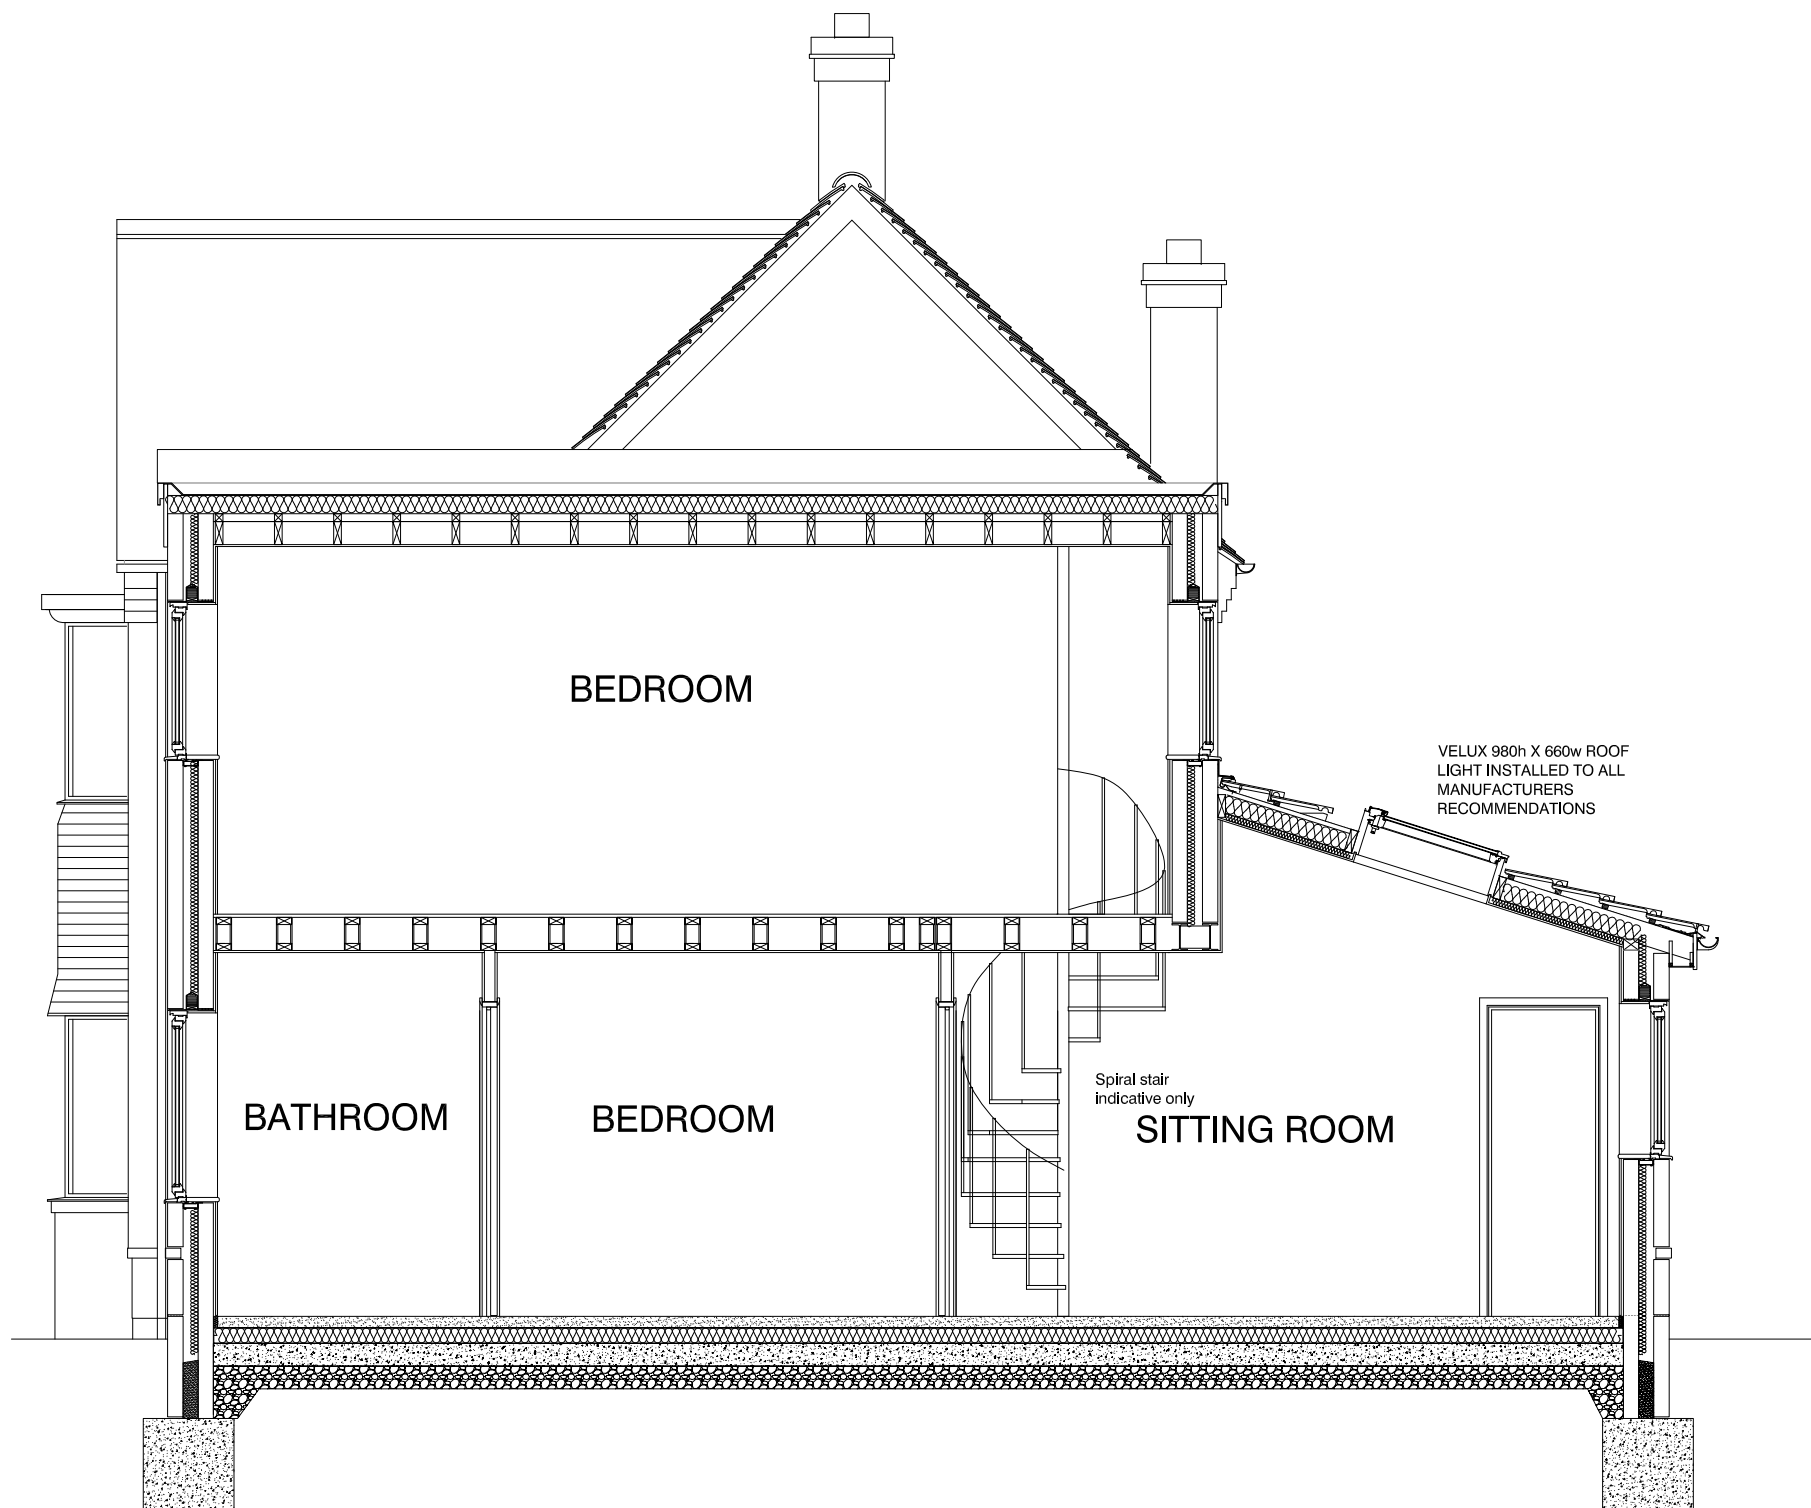

- NOTES:
1. Do not scale this drawing. Use figured dimensions only, except for Planning purposes.
 2. All dimensions must be checked on site by the contractor prior to commencement of work.
 3. All construction details are indicative and are to be checked and confirmed on site and any divergence's are to be agreed with the Contract Administrator.

0 0.5m 1m 1.5m 2m 2.5m
Scale 1:50

Replacement Of Existing Garage With New Two Storey
Extension & New Single Storey Extension To Rear
133 Aldwick Road Bognor Regis PO21 2NY

C.R. BARROW & ASSOCIATES LTD.
Structural & Architectural Technicians

Studio 1
Manor Nursery
Lagness Road
Chichester
West Sussex
PO20 1LJ

Tel: 01243 771158
Mobile: 07816 591480
E-Mail: chris.barrow@hotmail.co.uk

Typical Section B-B

Scale	1:100	Drawn By	ACB
Date	12/12/2014	Checked	CB

Drawing Number	1169 - 09
----------------	-----------

