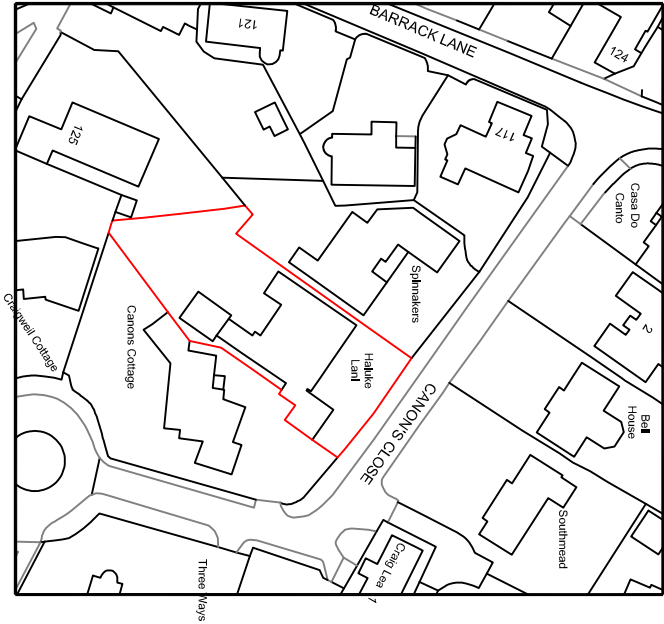


Your Home Plans Ltd Chichester Enterprise Centre Terminus Road, Chichester, West Sussex, PO19 8TX 01243 963247 june@yourhomeplans.co.uk		Hakukelani Canons Close Bognor Regis West Sussex PO21 4EB	
Location Map			
Project Number: HAL-20		Drawing No: L01	
Date: 18th February 2020			
Drawn By: Your Home Plans Ltd			
Checked By: JEG		Scale: 1:1250 A4	