


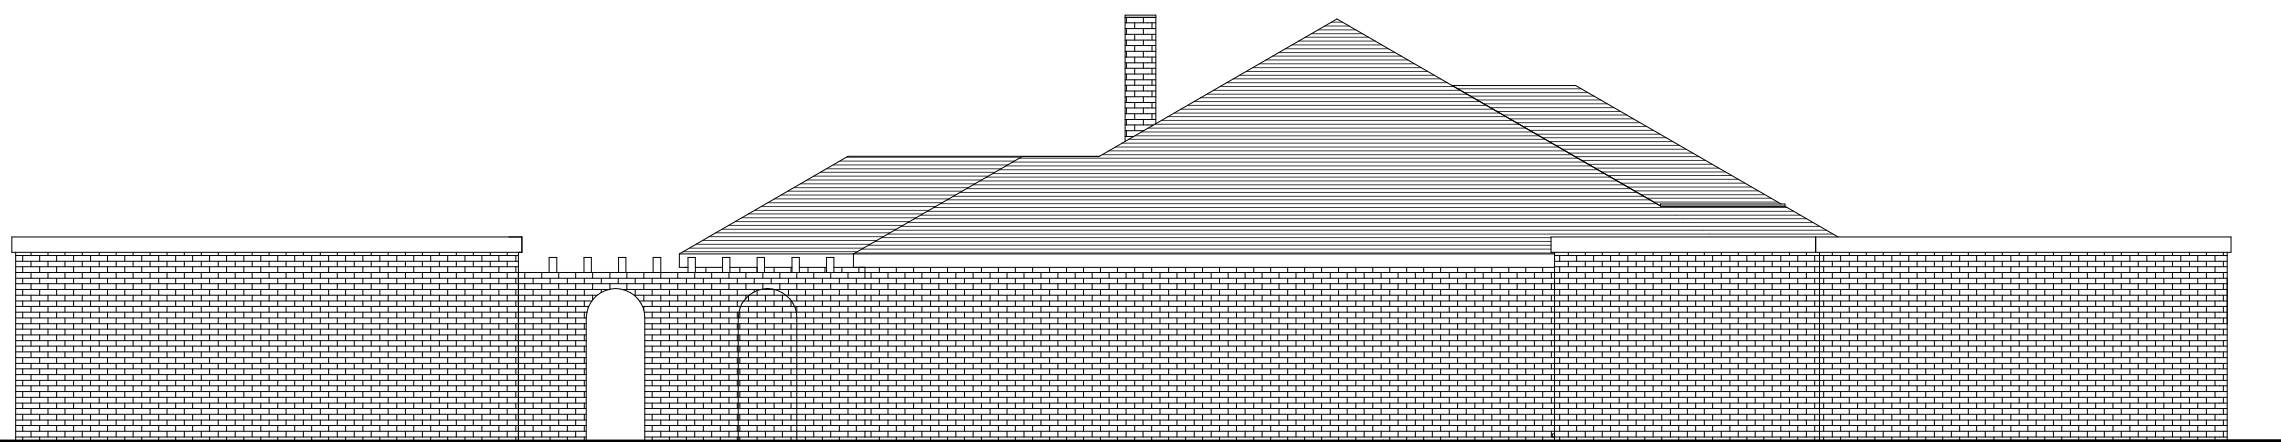


Existing SW Elevation

1 : 100




Existing SE Elevation


1 : 100

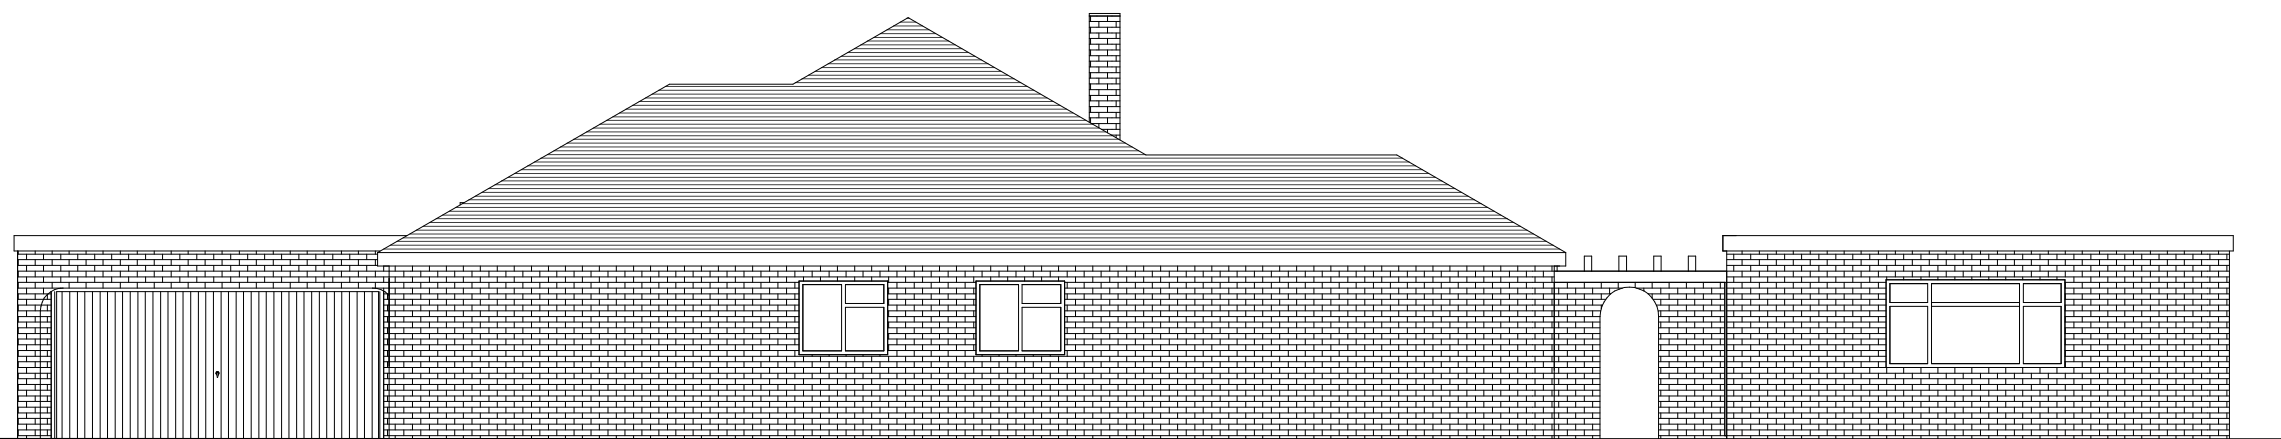

Existing NW Elevation

1 : 100

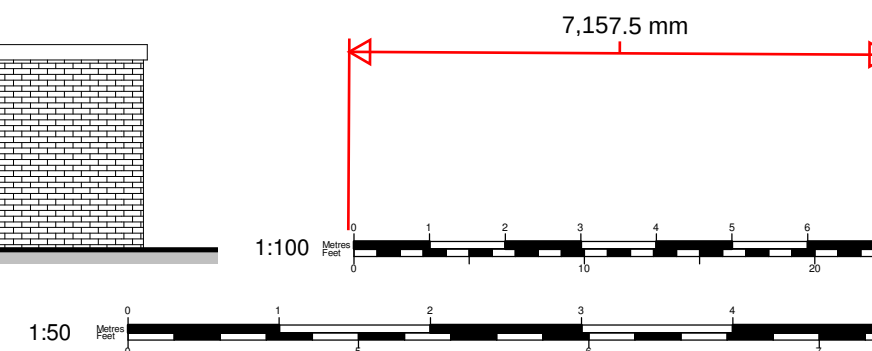

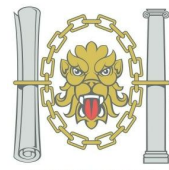

Tel: 0800 6127 664
www.yourhomeplans.co.uk
Your Home Plans

Chartered Institute of Architectural Technologists
Registered Practice

These drawings are for approval purposes. Materials and products should not be ordered based on scaling from drawings as errors may occur along existing building lines. All measurements and supporting elements are to be checked on site. Refer to Your Home Plans if any discrepancies are found.

Mr & Mrs Marks
 Halukelenia
 Canons Close
 Aldwick
 West Sussex
 PO21 4EB

Existing Elevations

Project number	HAL-20	A101
Date	14th March 2020	
Drawn by	JG	
Checked by	Checker	Scale 1 : 100