



SECTION DRAWINGS

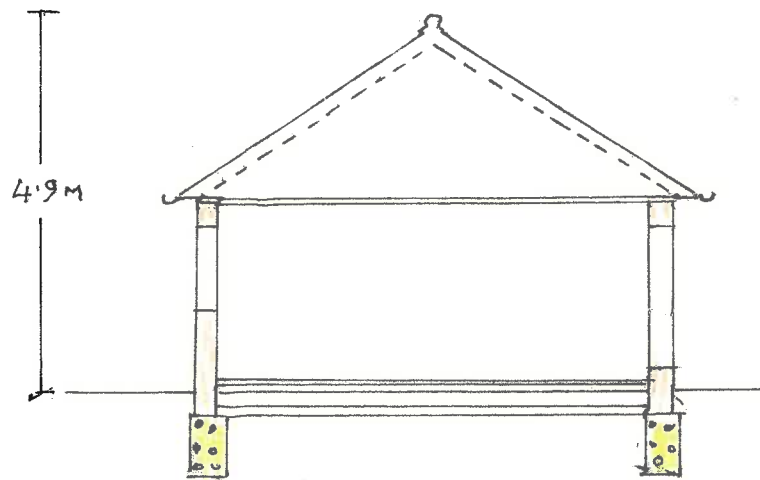

SECTION A-A

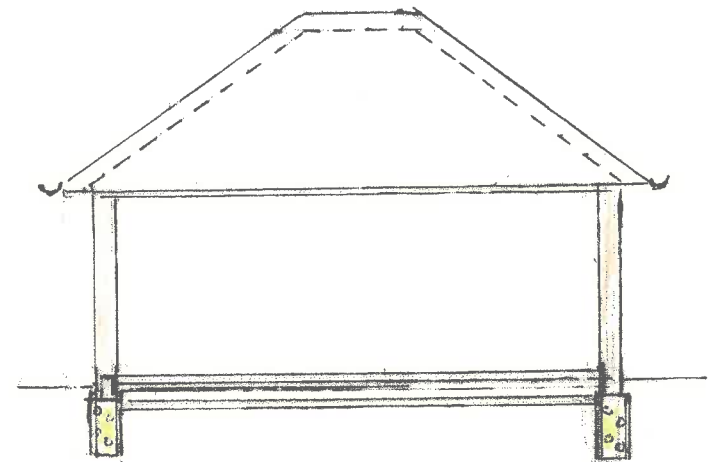

SECTION B-B

PROPOSED SINGLE STOREY ANNEXE
AT 4 DOWNING CLOSE, BOGNOR REGIS

SCALE 1:100

DRAWING NO 3
OCTOBER 2023