
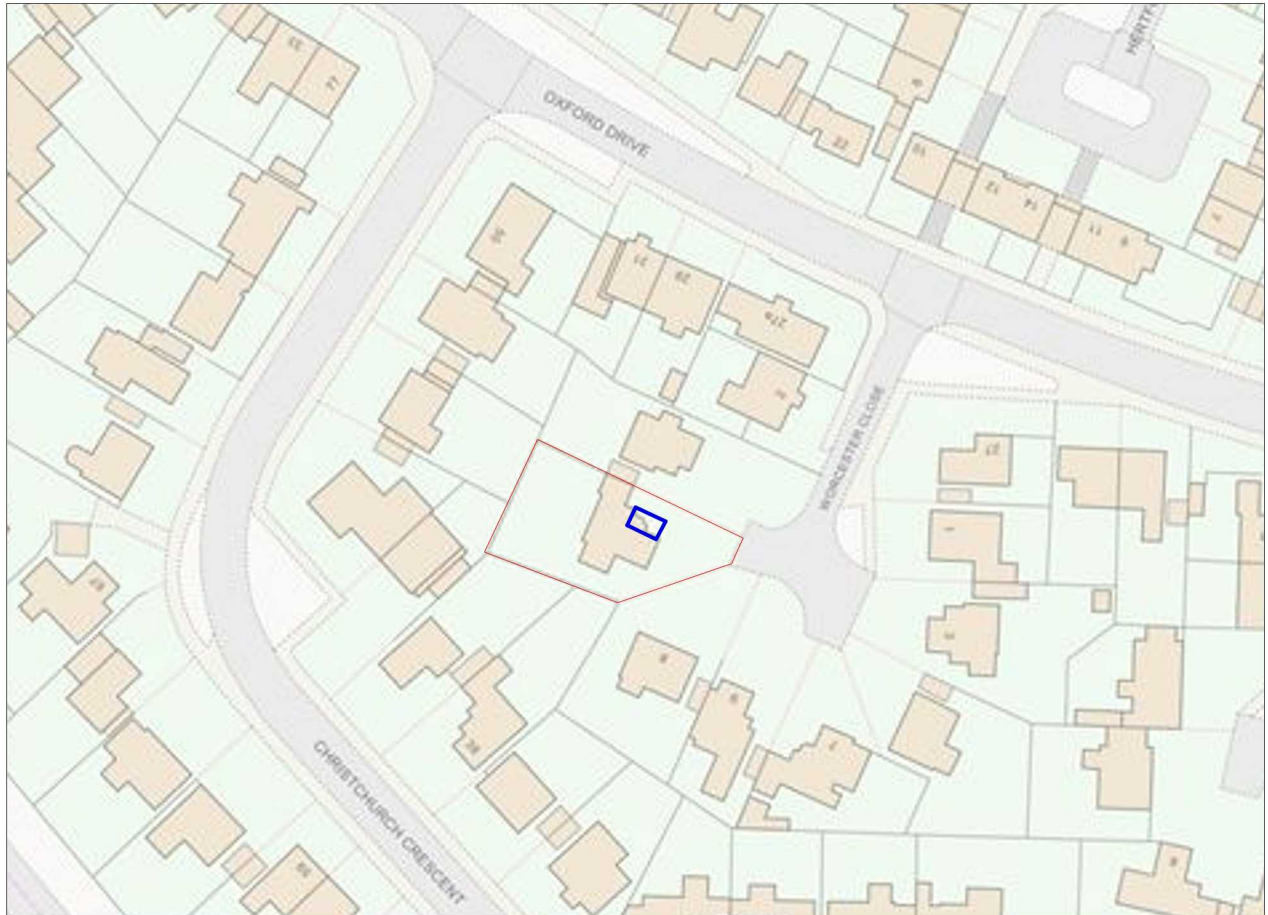


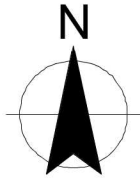

Reproduced from or based upon 2009 Ordnance Survey 1:1250 or 1:2500 mapping with permission of the Controller of HMSO © Crown Copyright reserved. Unauthorised reproduction infringes Crown copyright and may lead to prosecution or civil proceedings

Location Plan (Extract from Ordnance Survey)

Scale 1:1250

Outlined in red shows the boundary of 6 Worcester Close.

Outlined in blue shows position of extension.

All dims and details to be checked on site prior to any commencement of work. This plan is not a full specification or schedule of work and has been produced solely for the purpose of obtaining the necessary local authority consents/approvals For Party Wall etc. Act 1996 see ODPM booklet or website.	Status:		Client:	Revision: B	Project: Roof Alterations
	Preliminary	☐ Tender	Mr & Mrs Demery 6 Worcester Close Bognor Regis West Sussex PO21 5QZ	Scale: 1:1250@A4	Content: Site Location Plan
	Planning	☒ Construction		Date: Mar 20	
	Building Regulations	☐ As Built		Dwg No: PD1a	