
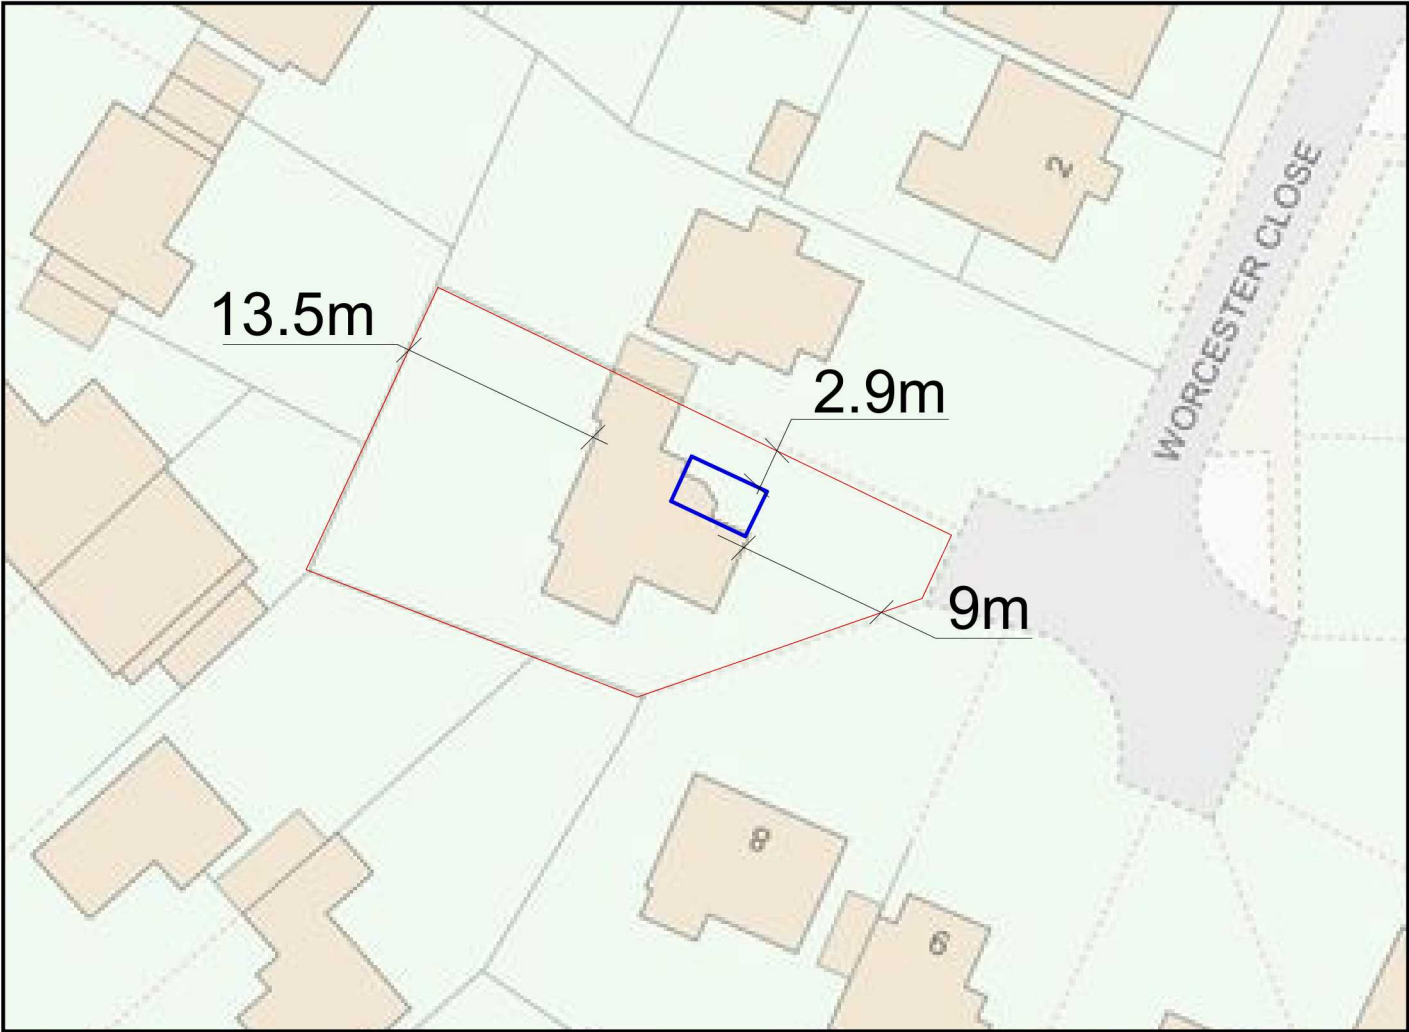


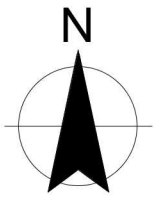

Reproduced from or based upon 2009 Ordnance Survey 1:1250 or 1:2500 mapping with permission of the Controller of HMSO © Crown Copyright reserved. Unauthorised reproduction infringes Crown copyright and may lead to prosecution or civil proceedings

Location Plan (Extract from Ordnance Survey)  
Scale 1:500  
Outlined in red shows the boundary of 6 Worcester Close.  
Outlined in blue shows position of extension.

|   |                      |                                     |                                                                                 |                                                         |                            |
|---|----------------------|-------------------------------------|---------------------------------------------------------------------------------|---------------------------------------------------------|----------------------------|
| All dims and details to be checked on site prior to any commencement of work. This plan is not a full specification or schedule of work and has been produced solely for the purpose of obtaining the necessary local authority consents/approvals For Party Wall etc. Act 1996 see ODPM booklet or website. | Status:              |                                     | Client:                                                                         | Revision: B                                             | Project: Roof Alterations  |
|   | Preliminary          | <input type="checkbox"/>            | Tender                                                                          | <input type="checkbox"/>                                | Content:<br><br>Block Plan |
|   | Planning             | <input checked="" type="checkbox"/> | Construction                                                                    | <input type="checkbox"/>                                |                            |
|   | Building Regulations | <input type="checkbox"/>            | As Built                                                                        | <input type="checkbox"/>                                |                            |
|   |                      |                                     | Mr & Mrs Demery<br>6 Worcester Close<br>Bognor Regis<br>West Sussex<br>PO21 5QZ | Scale: 1:500@A4<br><br>Date: Mar 20<br><br>Dwg No: PD1b |                            |