


Tree Location Plan
2
Ref:22.0310
60 Aldwick Ave,
Bognor Regis

Page size: A4


1 : 1,000

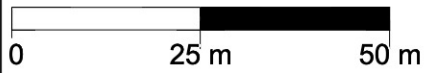

markwelby
arboricultural consultant



www.mwelby.com

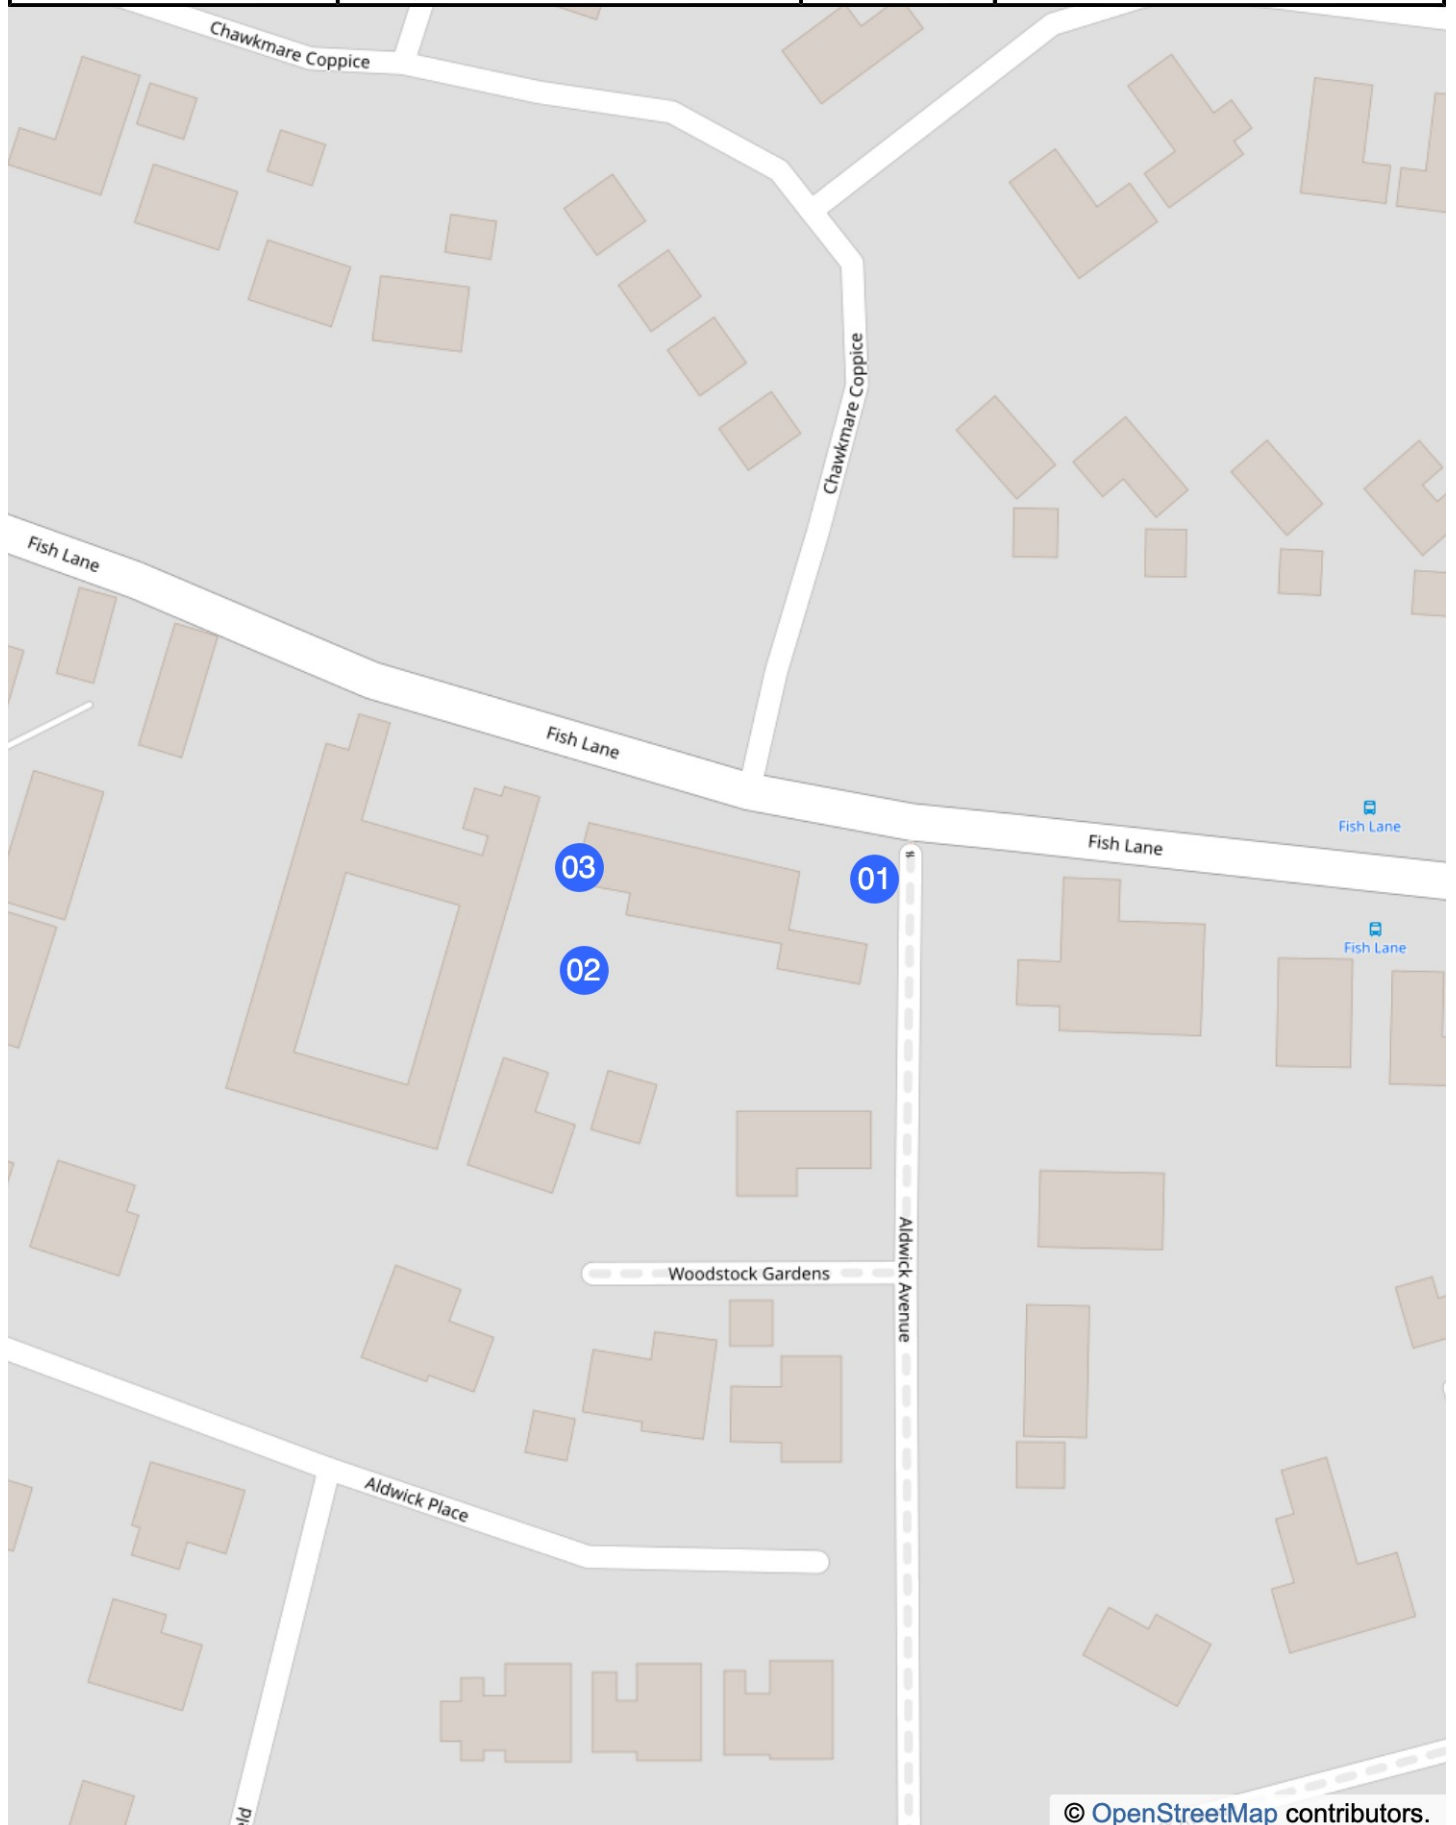

© OpenStreetMap contributors.