
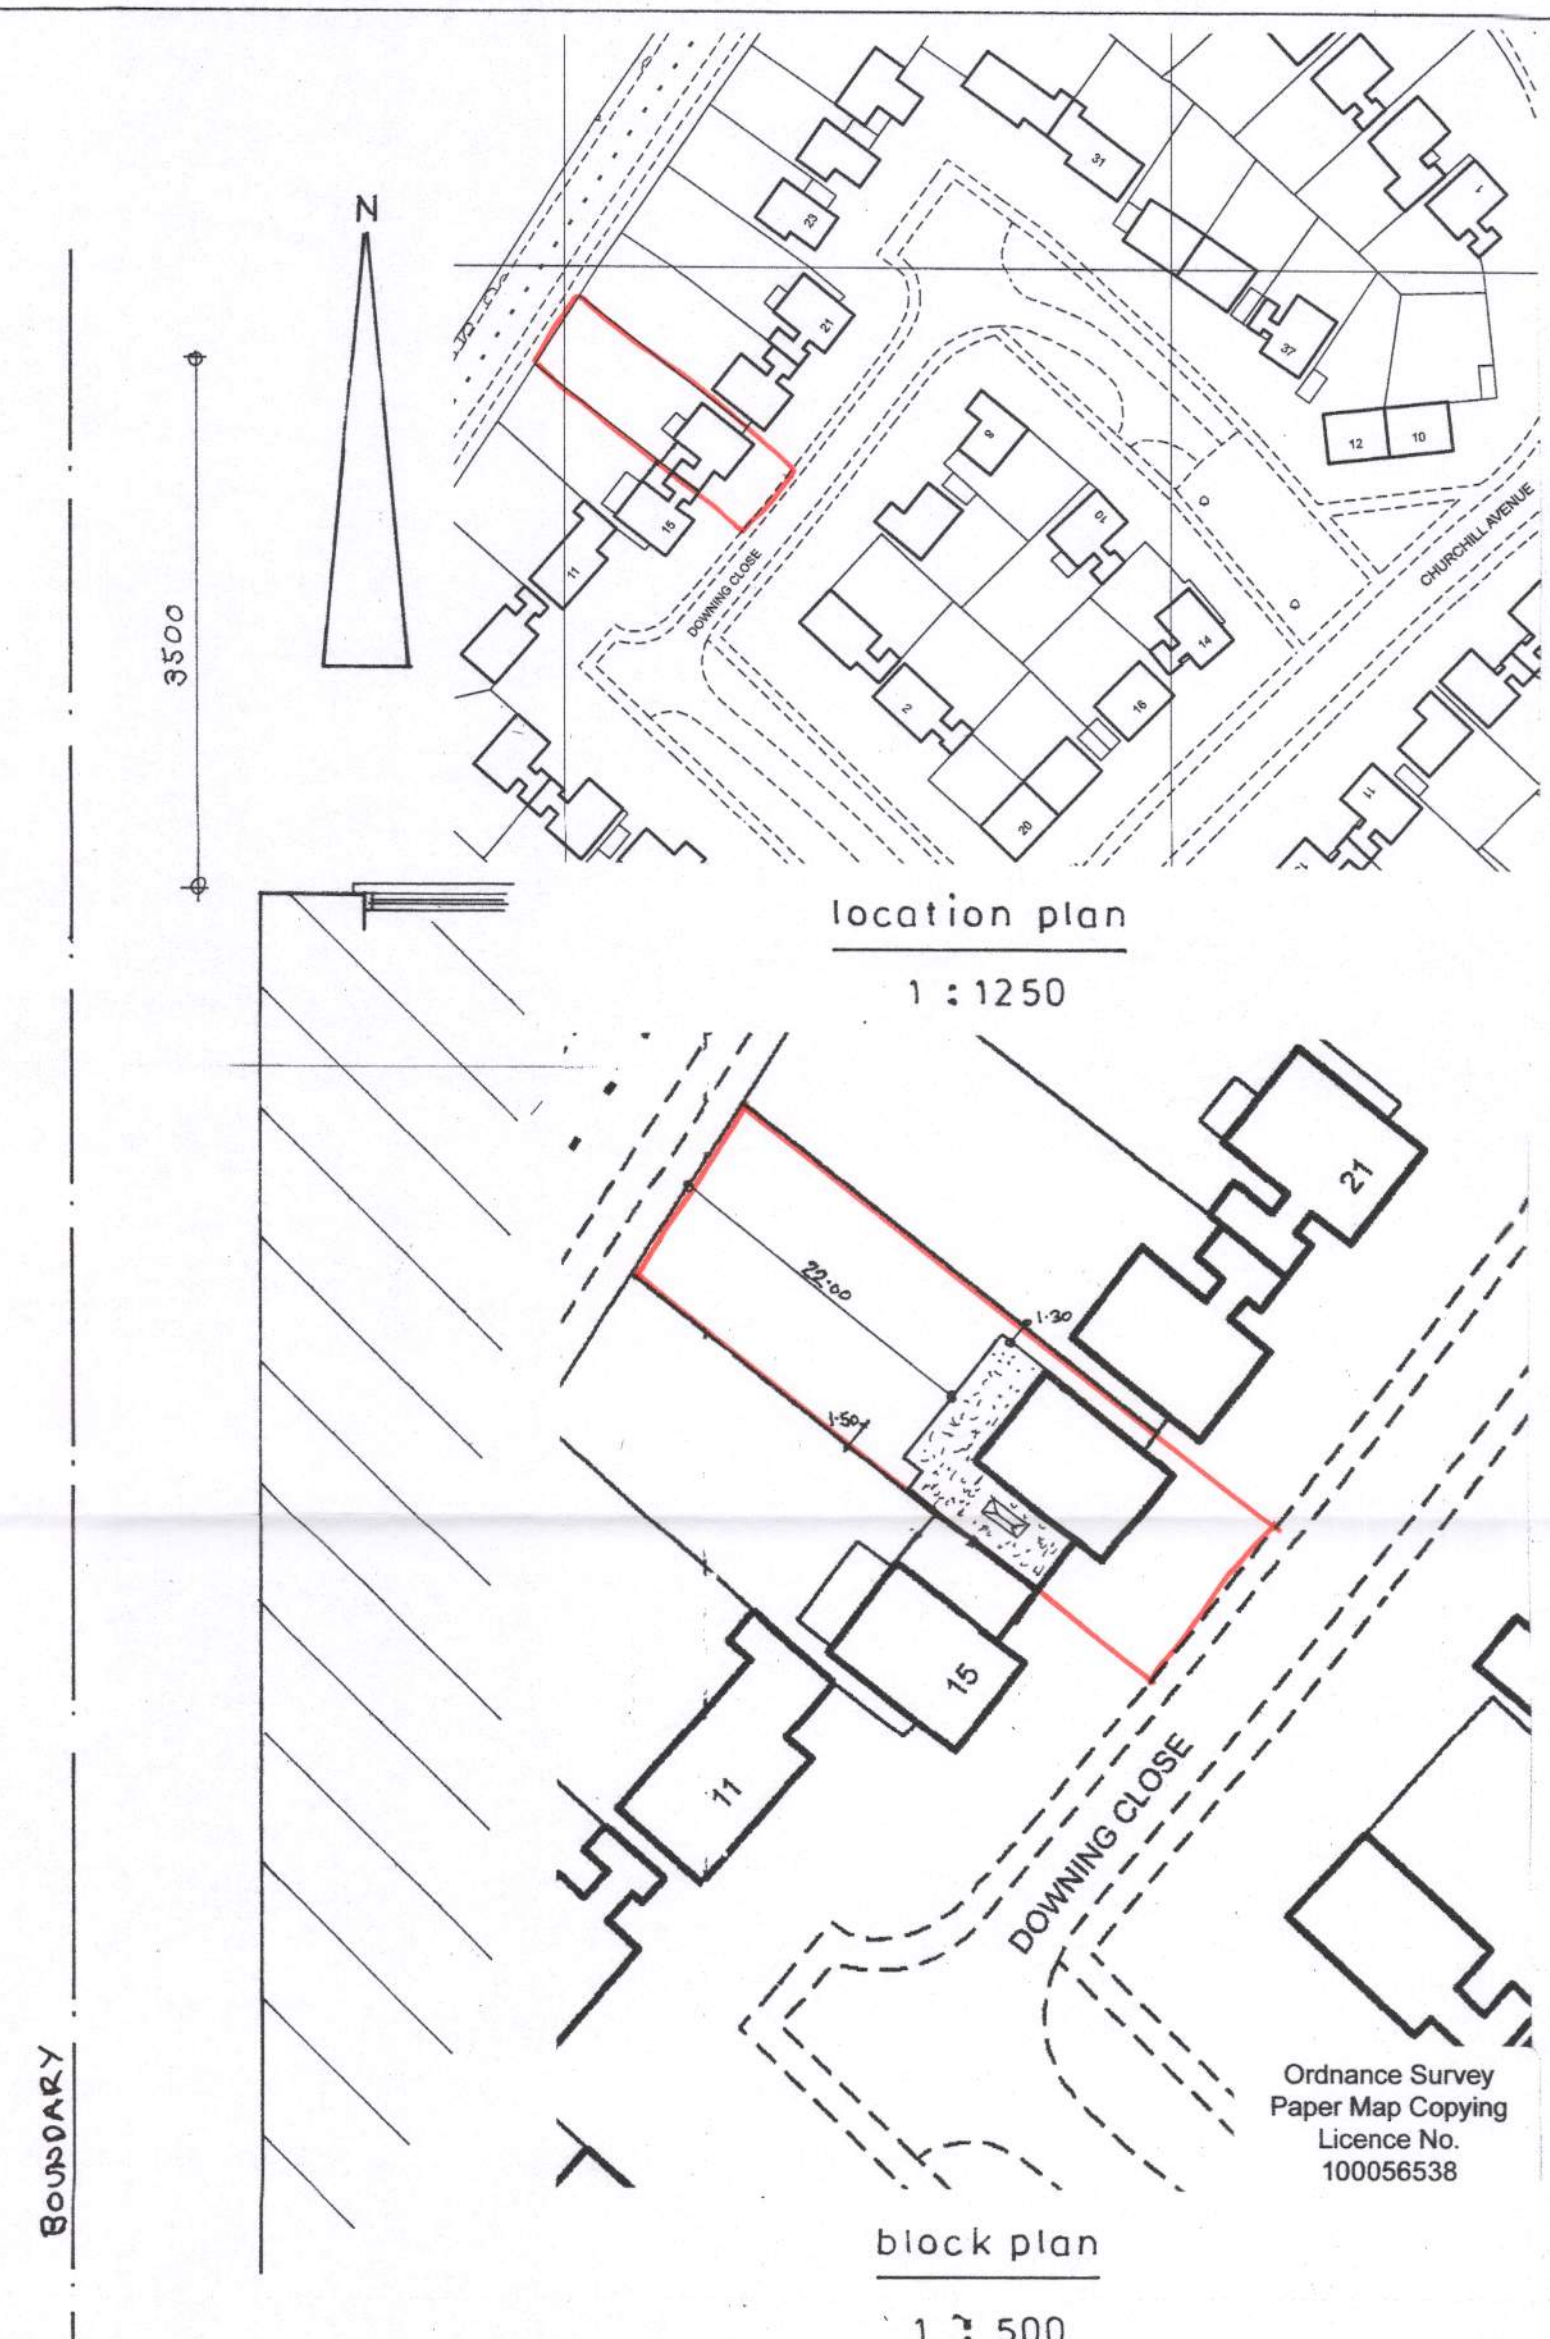


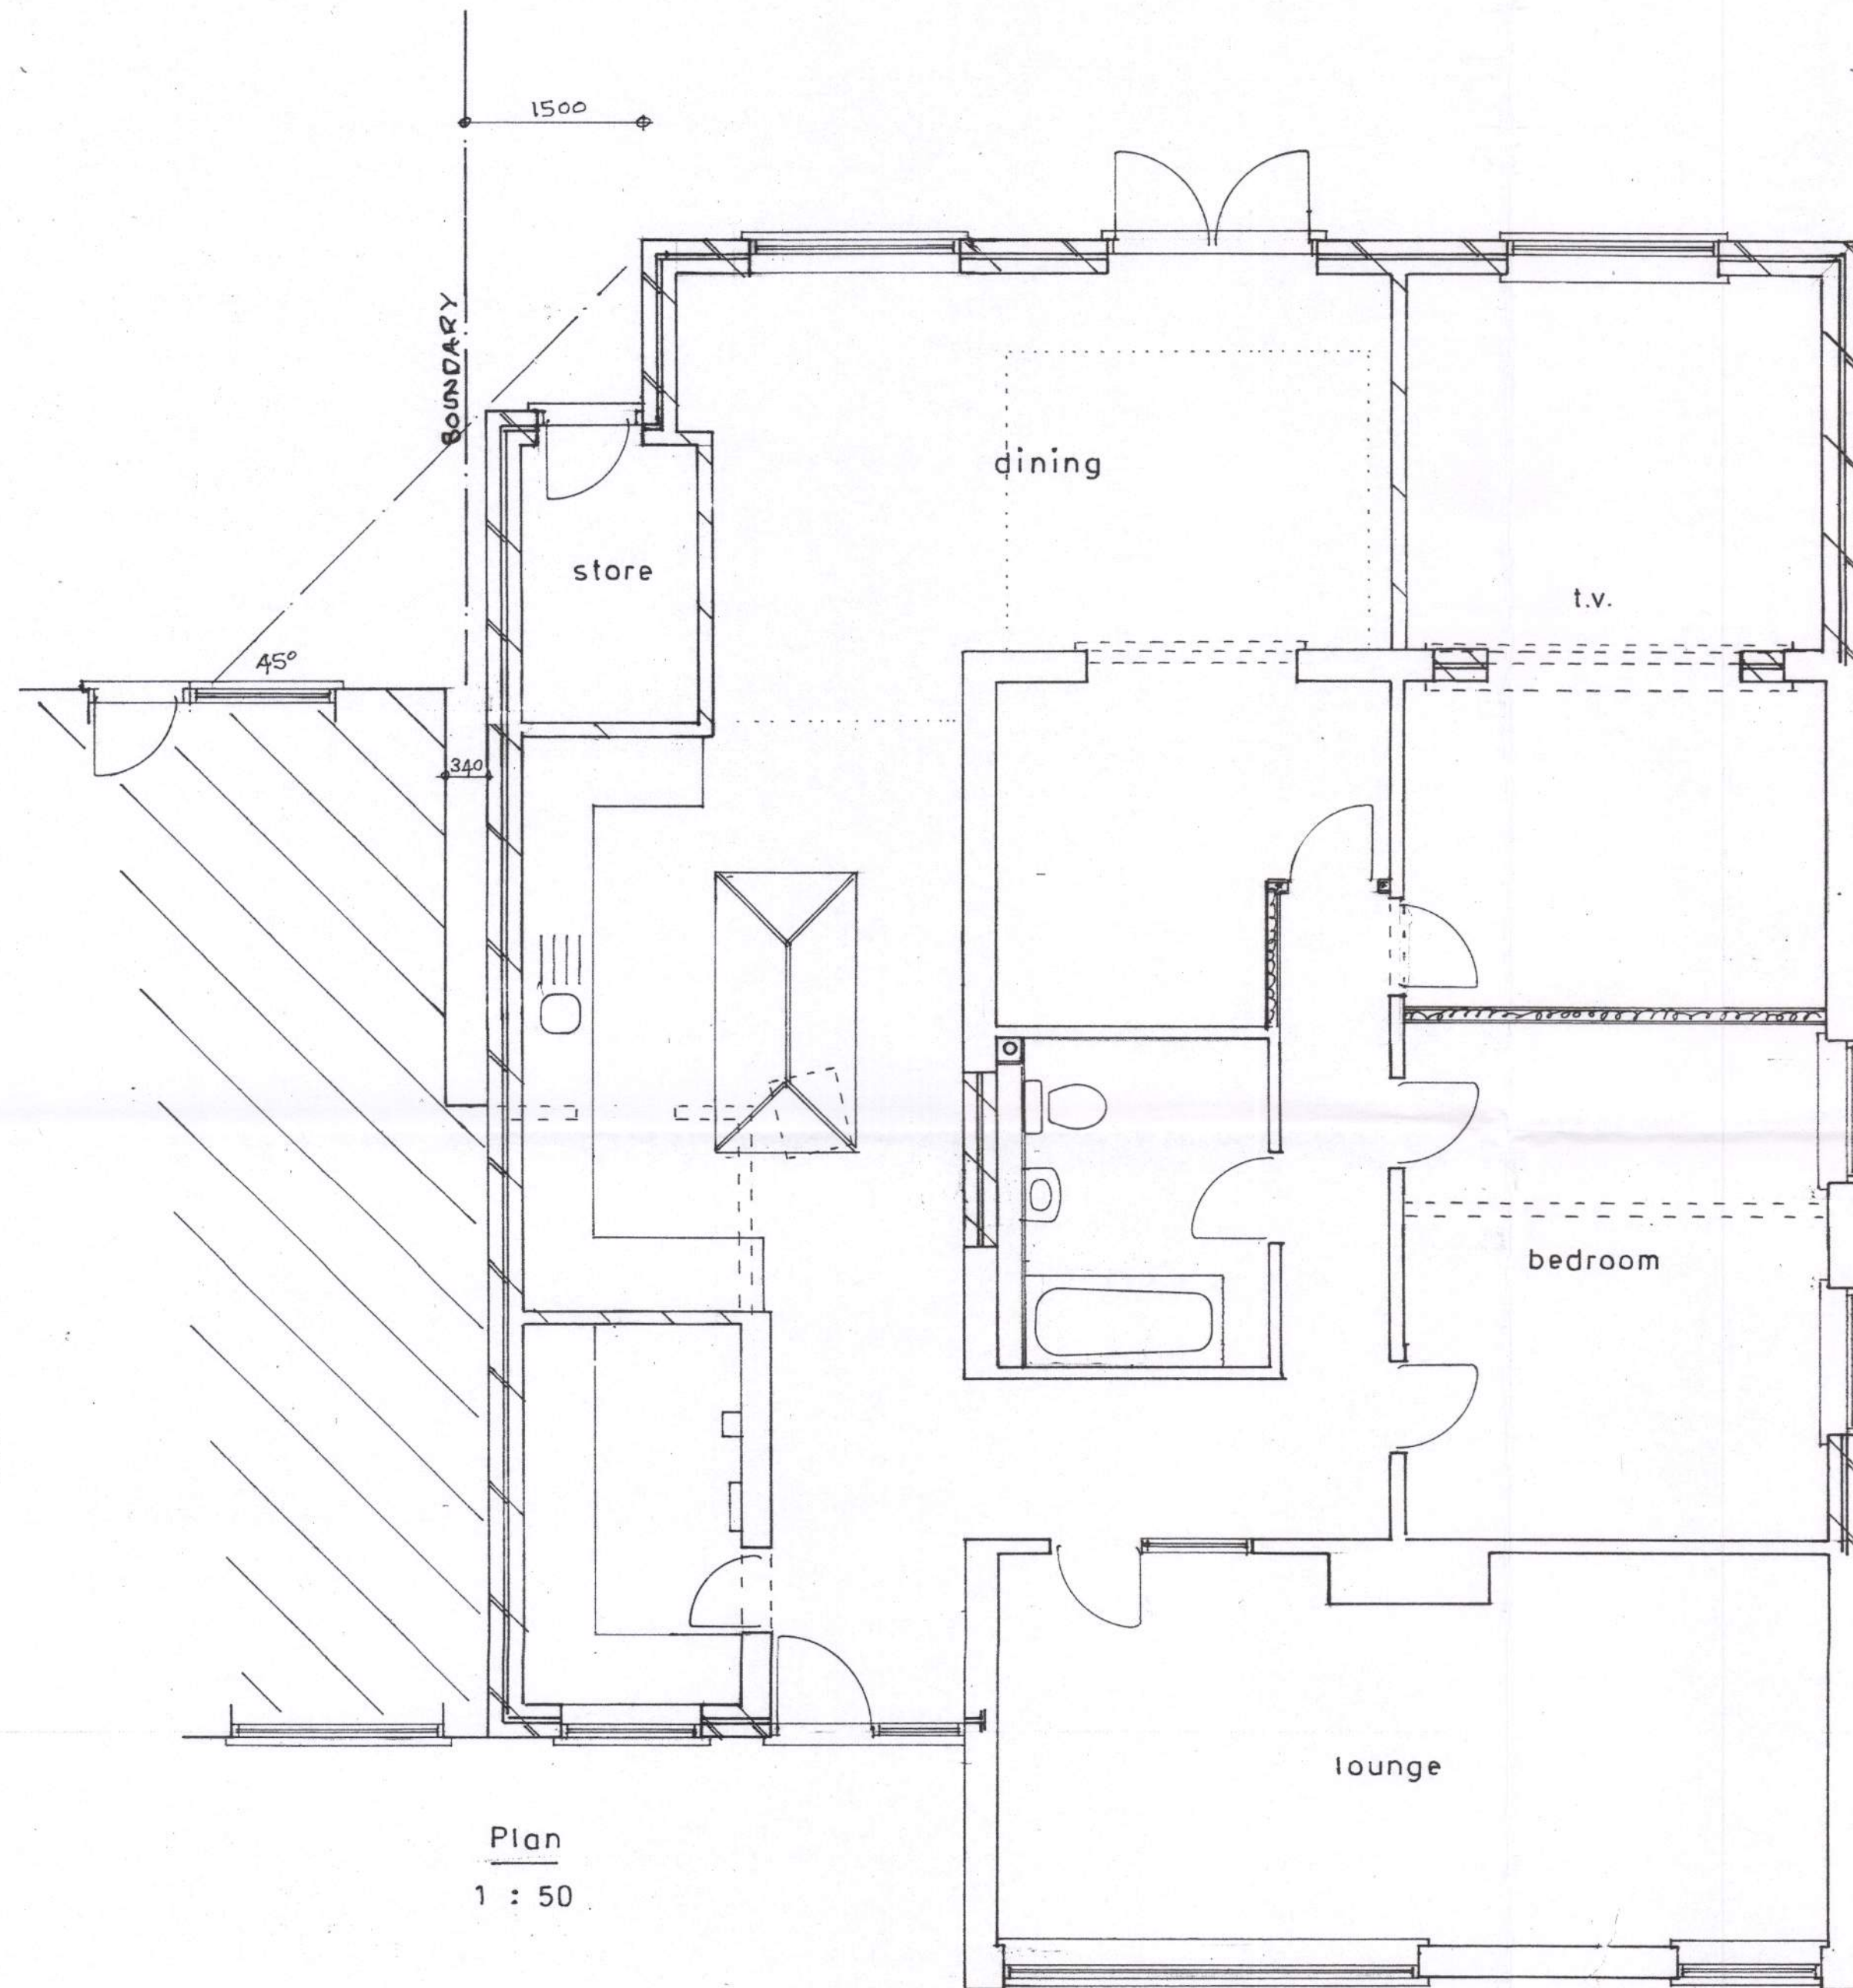

Proposed

PROPOSED SINGLE STOREY EXTENSION AT 17, DOWNING CLOSE, WEST MEADS
FOR MR. & MRS. S. PAGE.

Bryan Butcher
Rainbow Cottage
Nyetimber Lane
Bognor Regis PO21 3JX
01243 266871
07973 233442
bryan.butcher@btinternet.com
www.bryanbutcher.com