


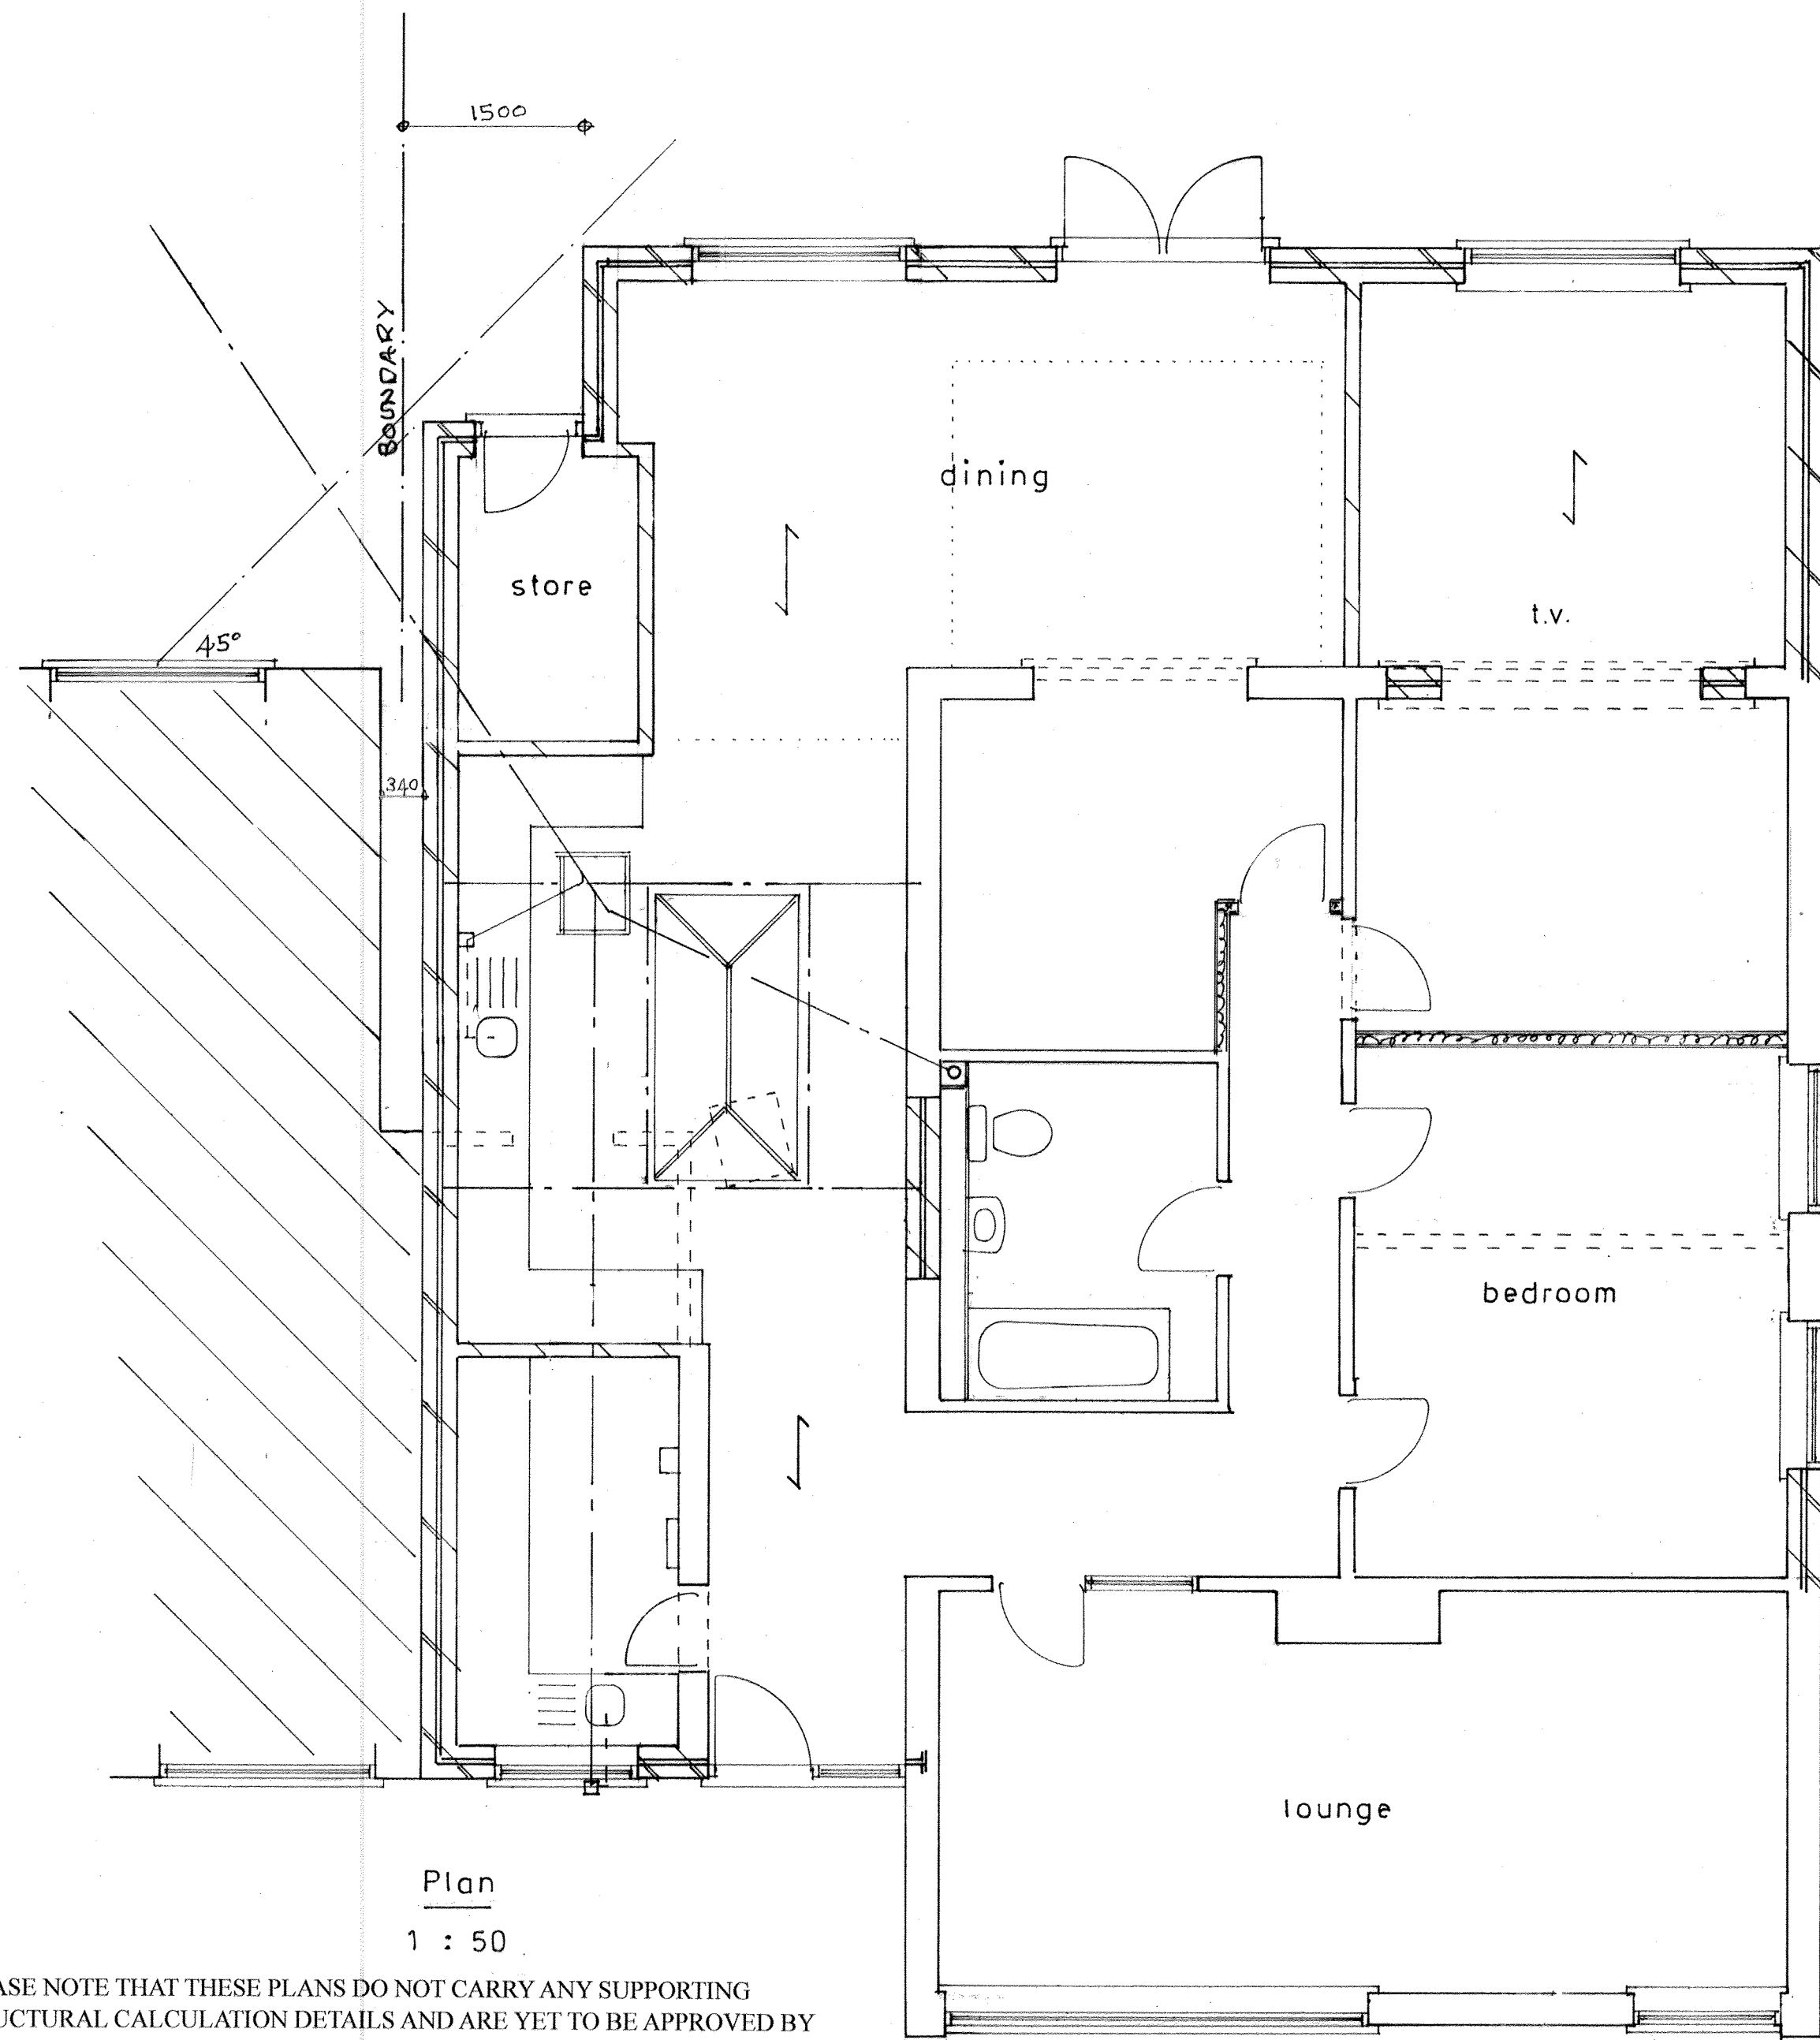


Plan
1 : 50


PLEASE NOTE THAT THESE PLANS DO NOT CARRY ANY SUPPORTING STRUCTURAL CALCULATION DETAILS AND ARE YET TO BE APPROVED BY ARUN DISTRICT COUNCIL AND COULD THEREFORE BE THE SUBJECT OF ADDITIONS OR AMENDMENTS.

Proposed

PROPOSED SINGLE STOREY EXTENSION AT 17, DOWNING CLOSE, WEST MEADS
FOR MR. & MRS. S. PAGE.

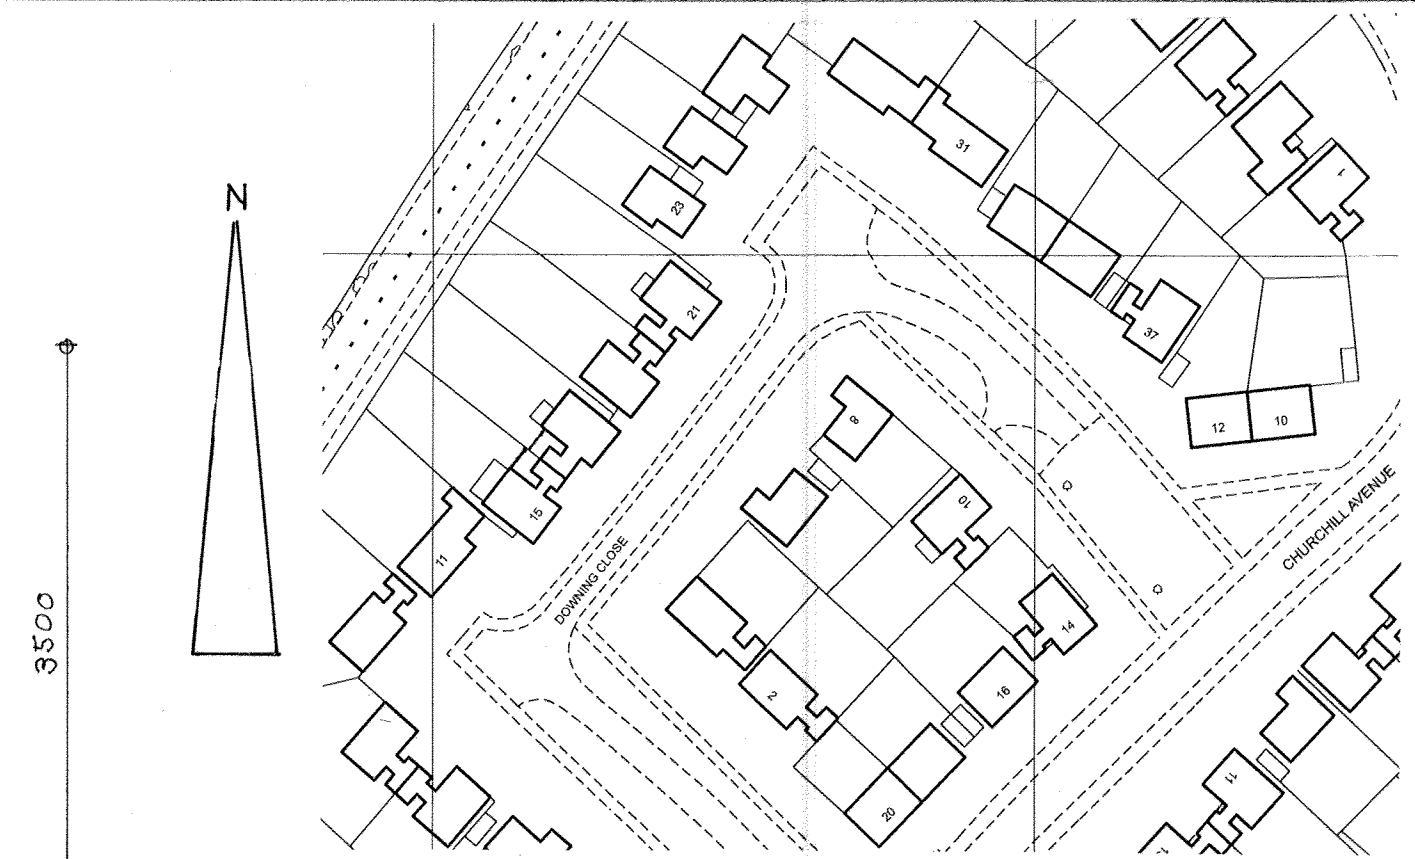

1 : 1250

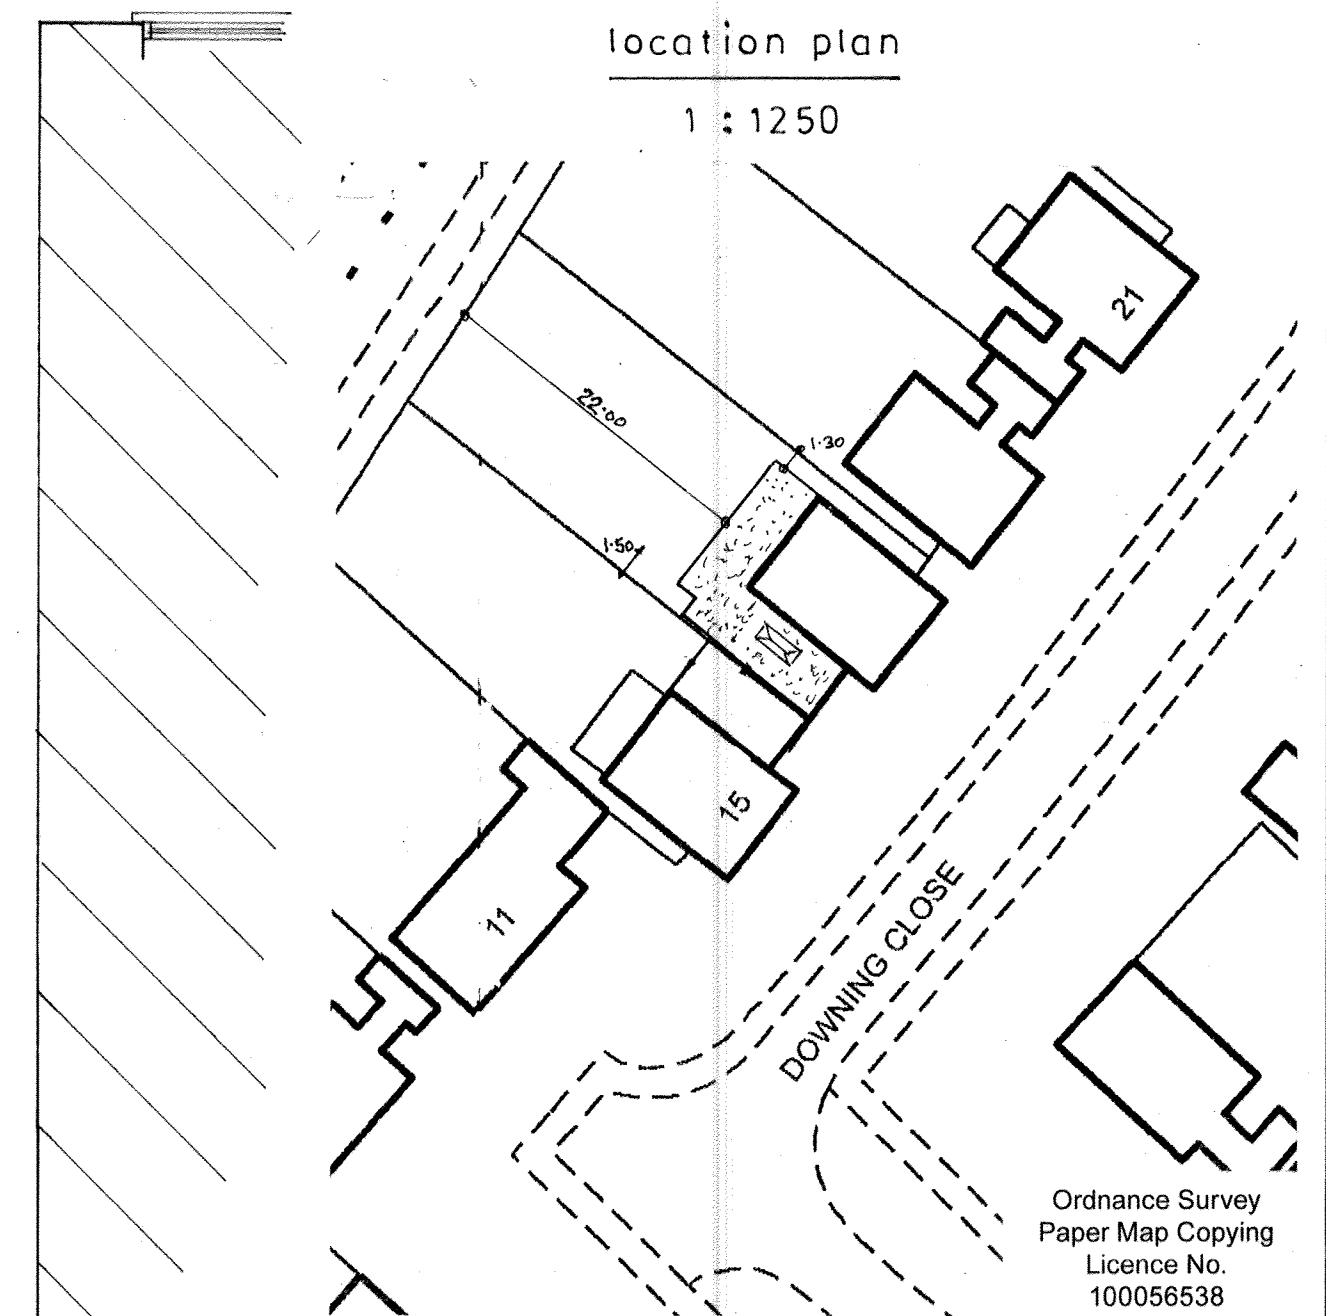

block plan
1 : 500

Ordnance Survey
Paper Map Copying
Licence No.
100056538

sheet 1 of 2

Bryan Butcher
Rainbow Cottage
Nyetimber Lane
Bognor Regis PO21 3JX
01243 266871
07973 233442
bryan.butcher@btinternet.com
www.bryanbutcher.com