




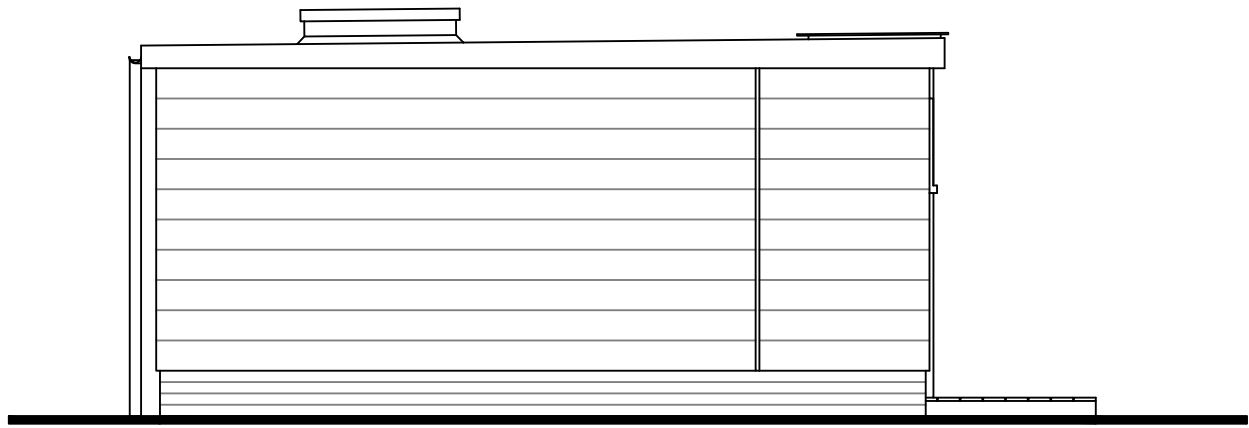


West (side) Elevation as Proposed 1:50

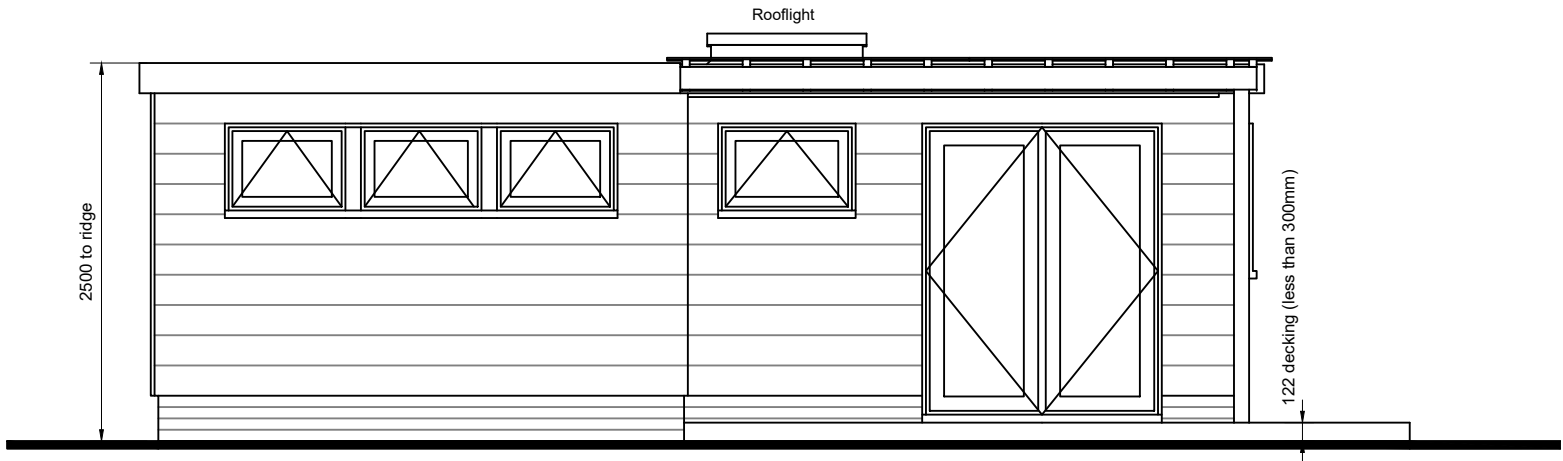

South (front) Elevation as Proposed 1:50

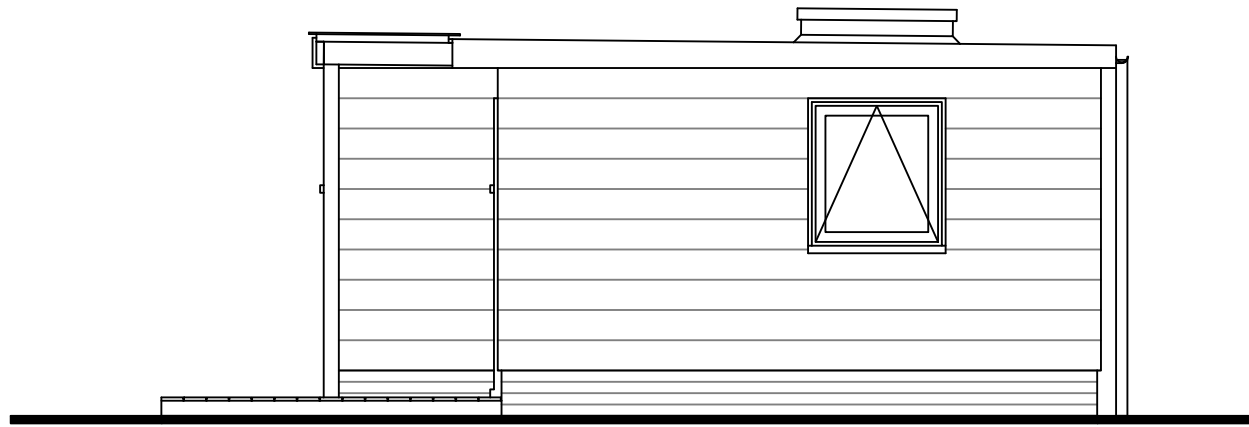

East (side) Elevation as Proposed 1:50

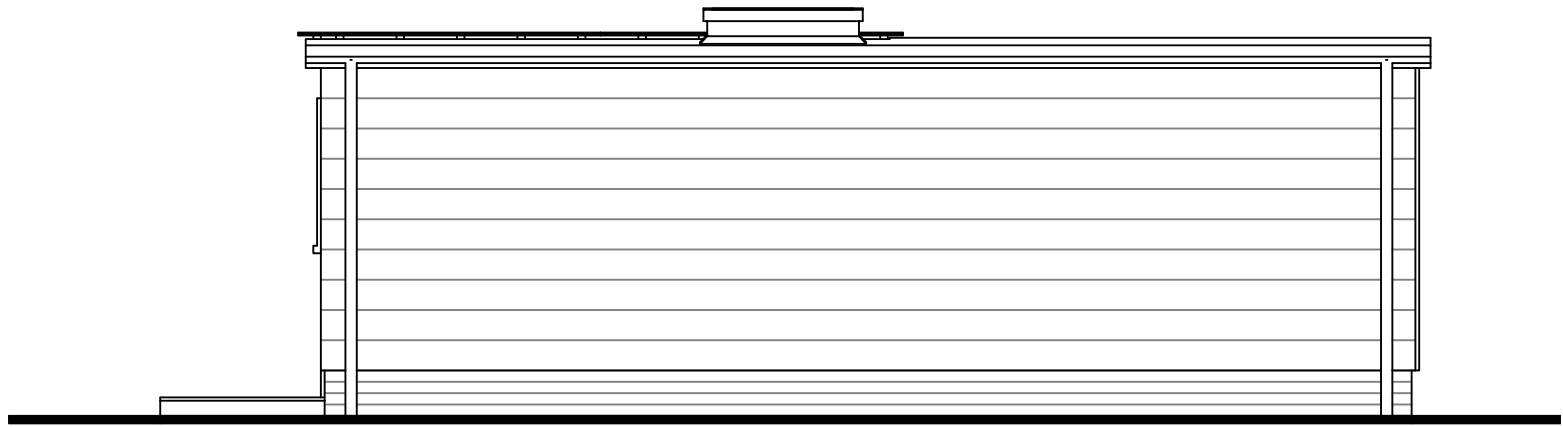

North (rear) Elevation as Proposed 1:50



Mr Tony Ladd Planning
22 Grosvenor Gardens, Aldwick, Bognor Regis, West Sussex, PO20 9DY Proposed Outbuilding Elevations

Notes: Date 05.02.21 Scale 1:50 @ A3

Drawing Ref: 2142-111-A