



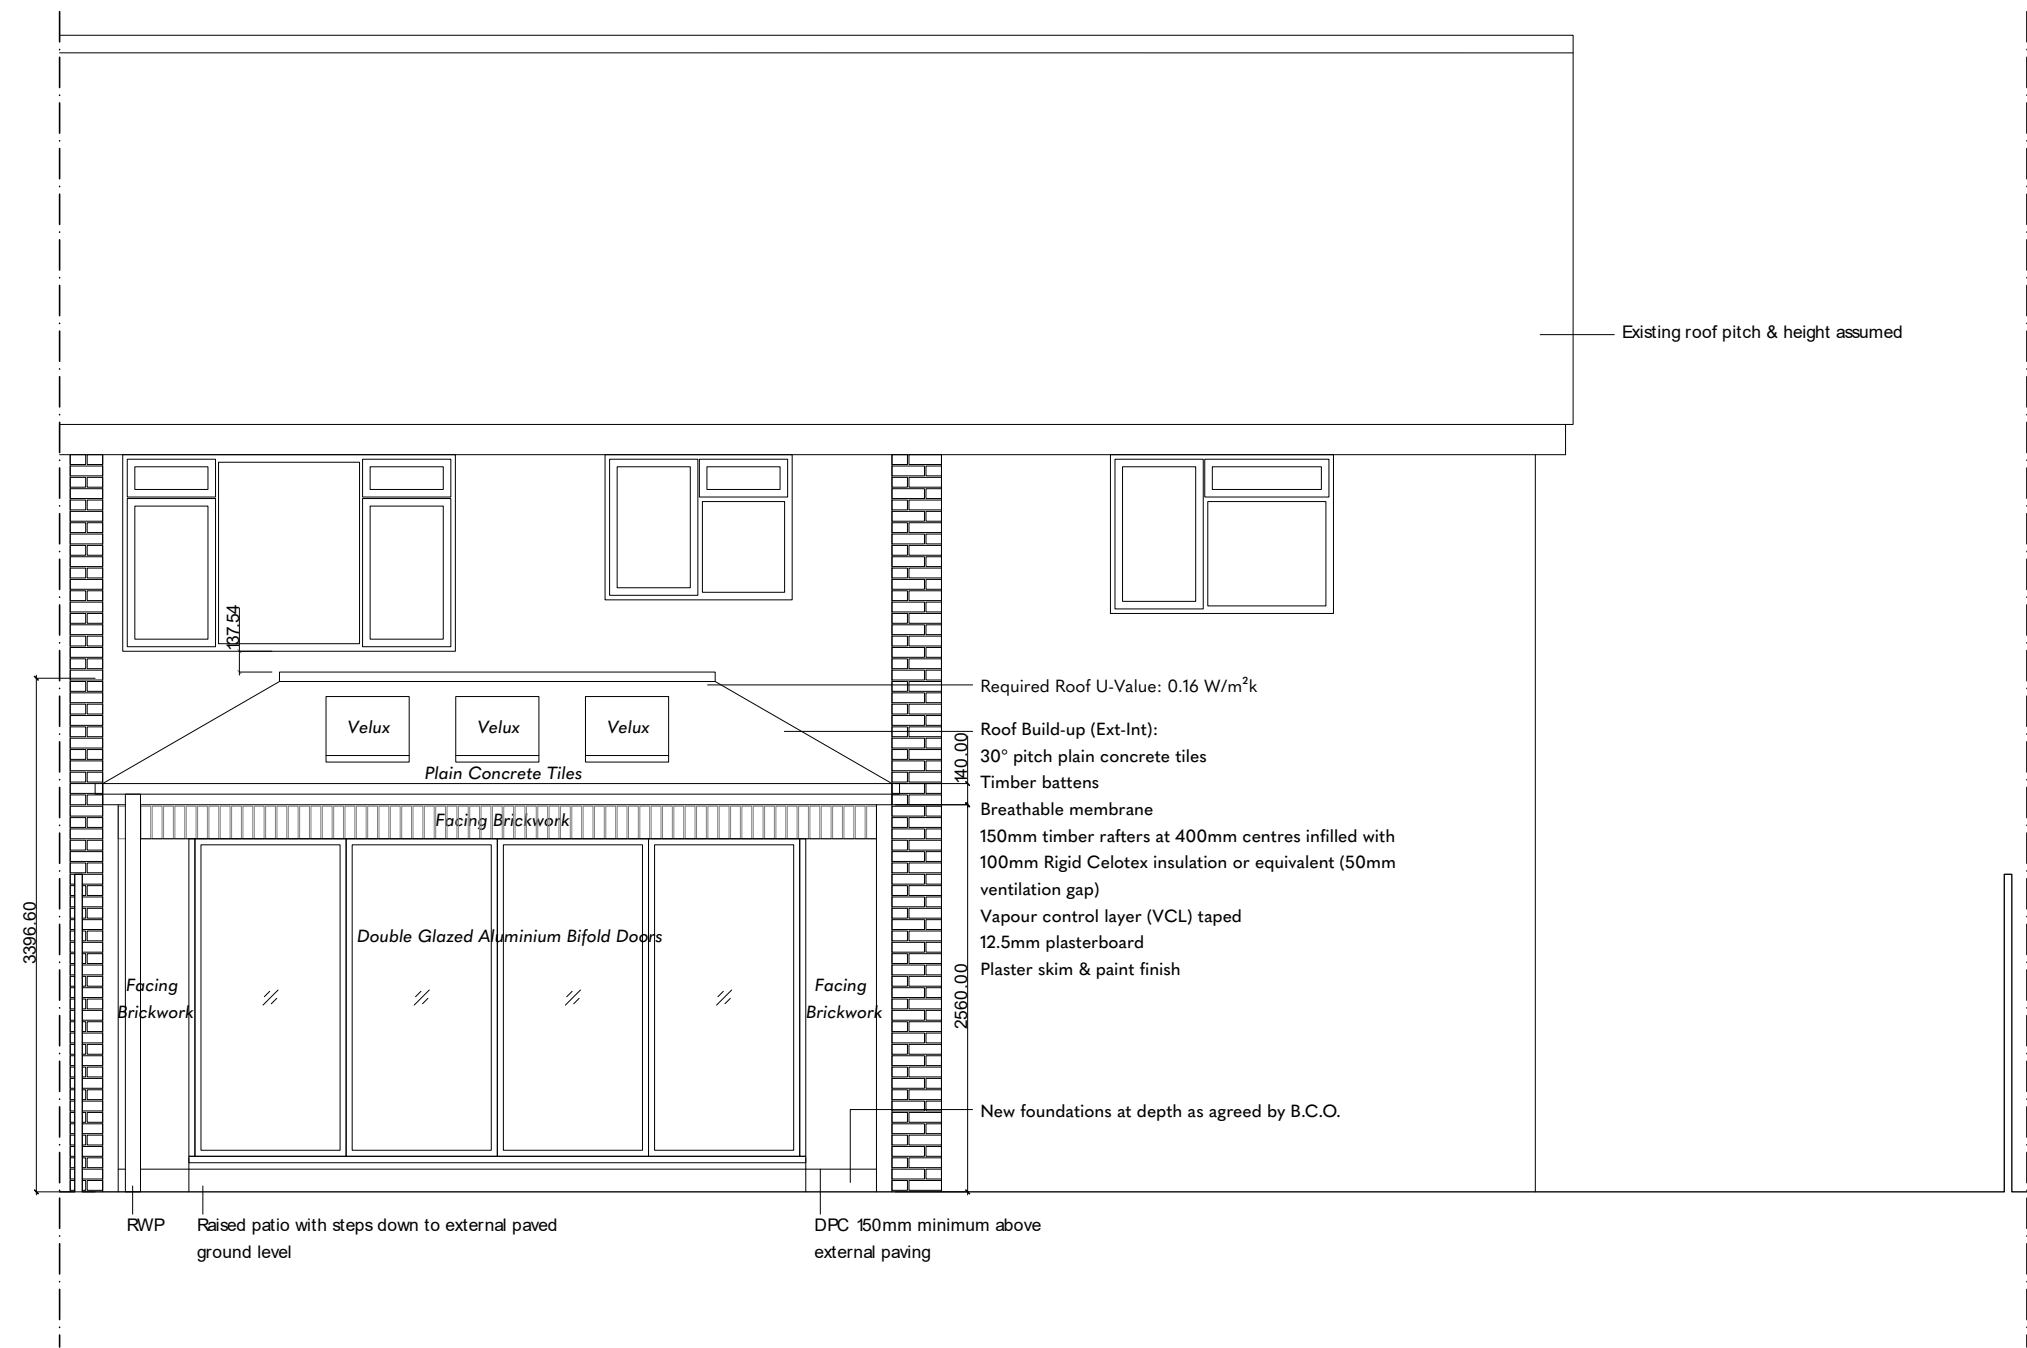

Proposed Back Elevation- 1:50

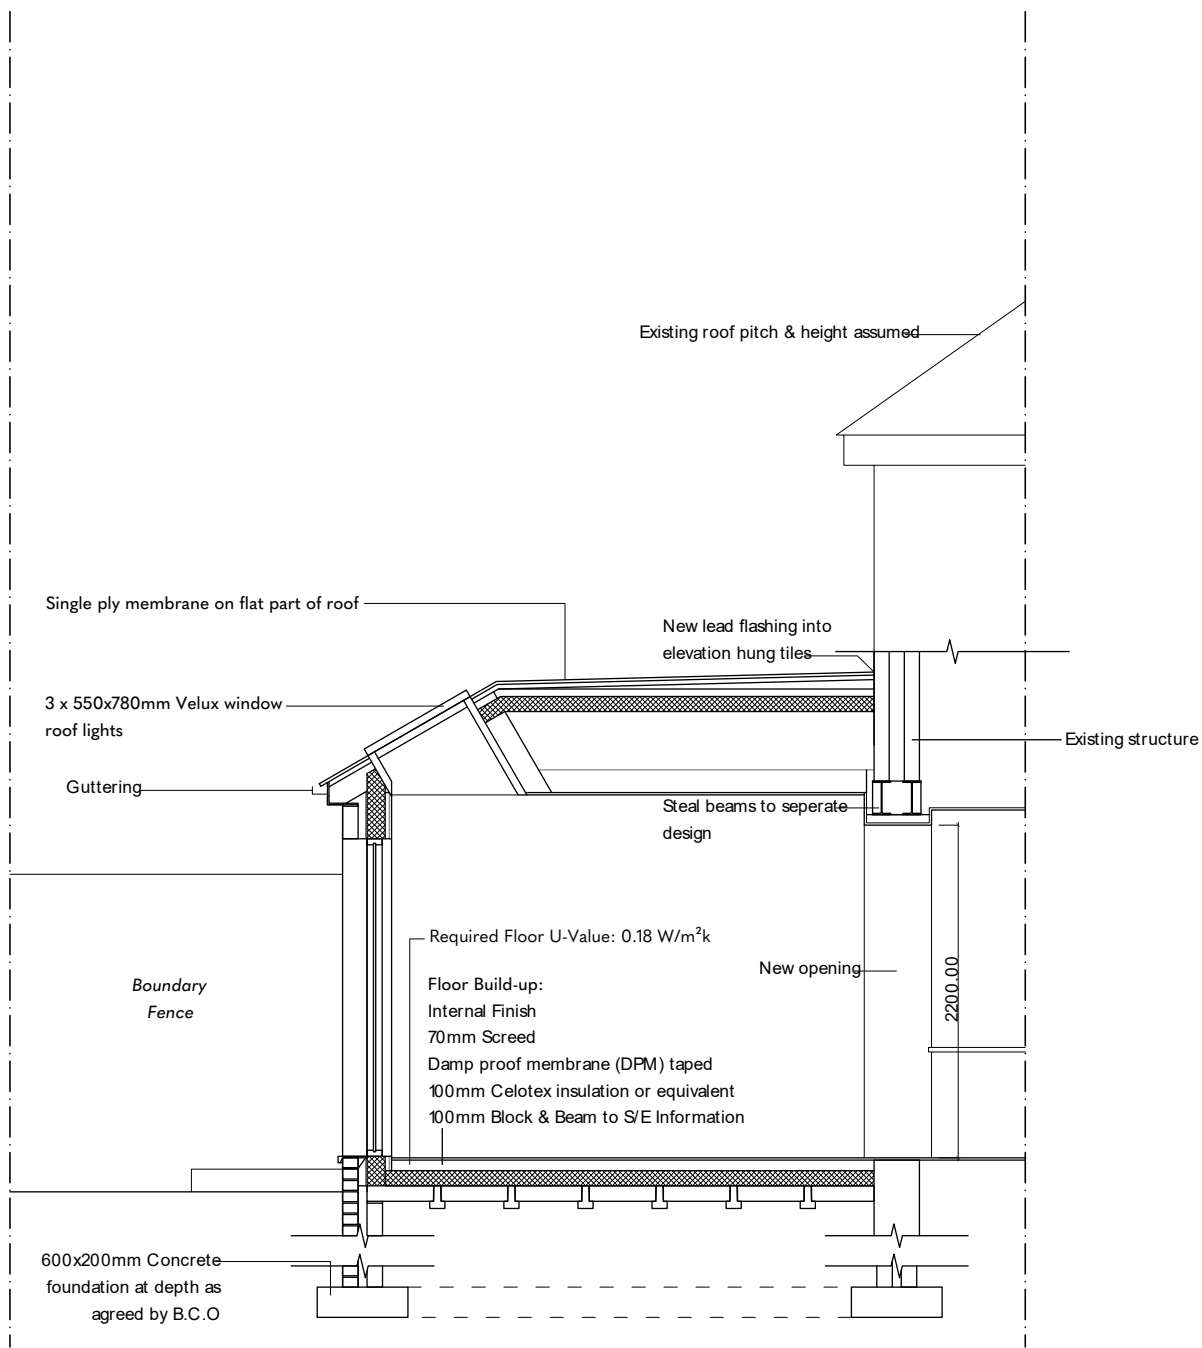

Proposed Section- 1:50



Site Location Plan 1:1000

Notes:

- Hatch denotes area not surveyed as out of scope. Information is approximate.
- Facing brickwork masonry
- Insulation

This drawing is for planning purposes only.
Do not scale from this drawing.
All dimensions are approximate and to be verified on site.
Any discrepancies are to be reported prior to construction.

Revisions:

Rev A 12.05.2026 Issued for Planning

Proposed Section & Elevations

Drawing Number:
2001

Address:
1 St Peters Close
Bognor Regis
PO21 5QA

Date:
09.05.2026

Scale:
As Indicated