


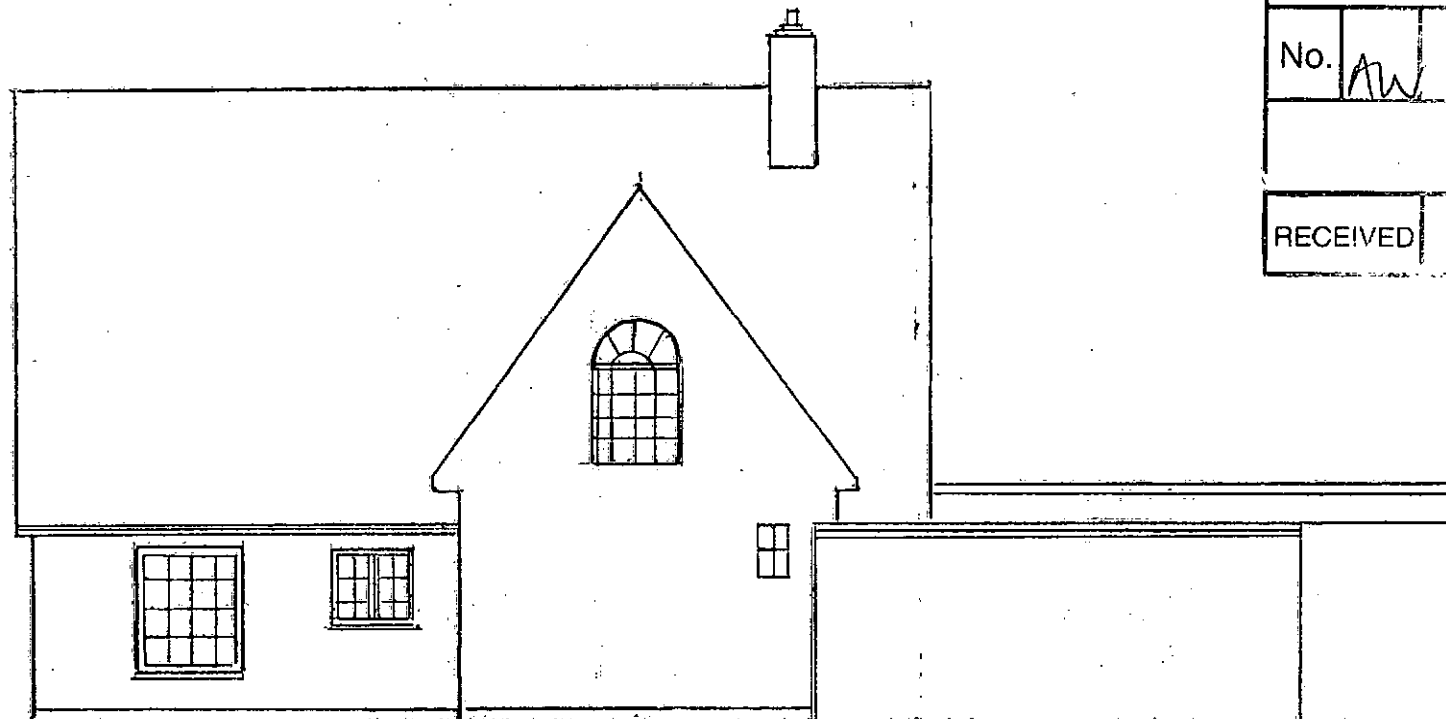

ARUN DISTRICT COUNCIL				
No.	AW	84	09	
RECEIVED				

SIDE ELEVATION EAST
EXISTING

2 WEST DRIVE
ALDWICK BAY ESTATE
BERNOR REGIS
PO21 4LLZ
SCALE 1:100