


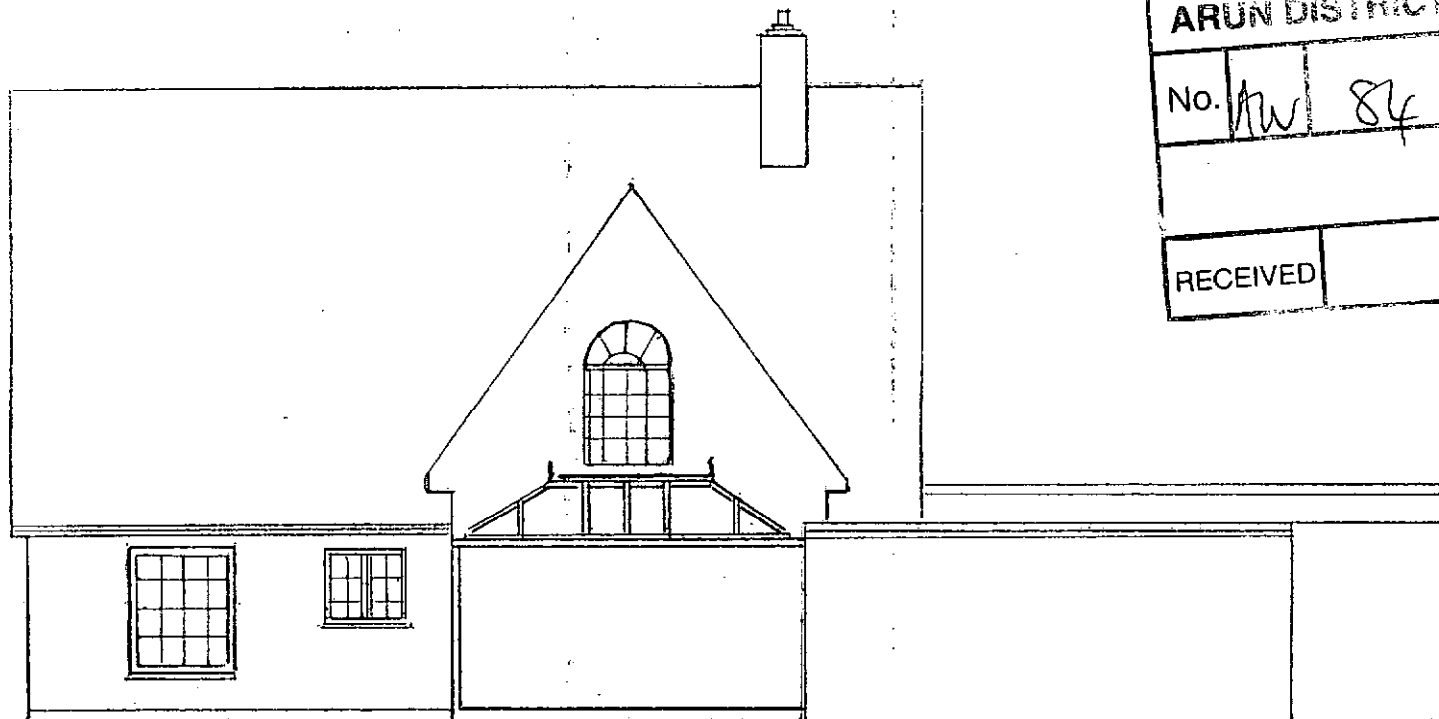

ARUN DISTRICT COUNCIL				
No.	AW	84	09	
RECEIVED				

SIDE ELEVATION EAST
PROPOSED EXTENSIONS TO EXISTING
GARAGE WITH POLYCARBONATE ROOF

2 WEST DRIVE
ALDWICK BAY ESTATE
BEANOR RECIS
PO21 4LL
SCALE 1:100