


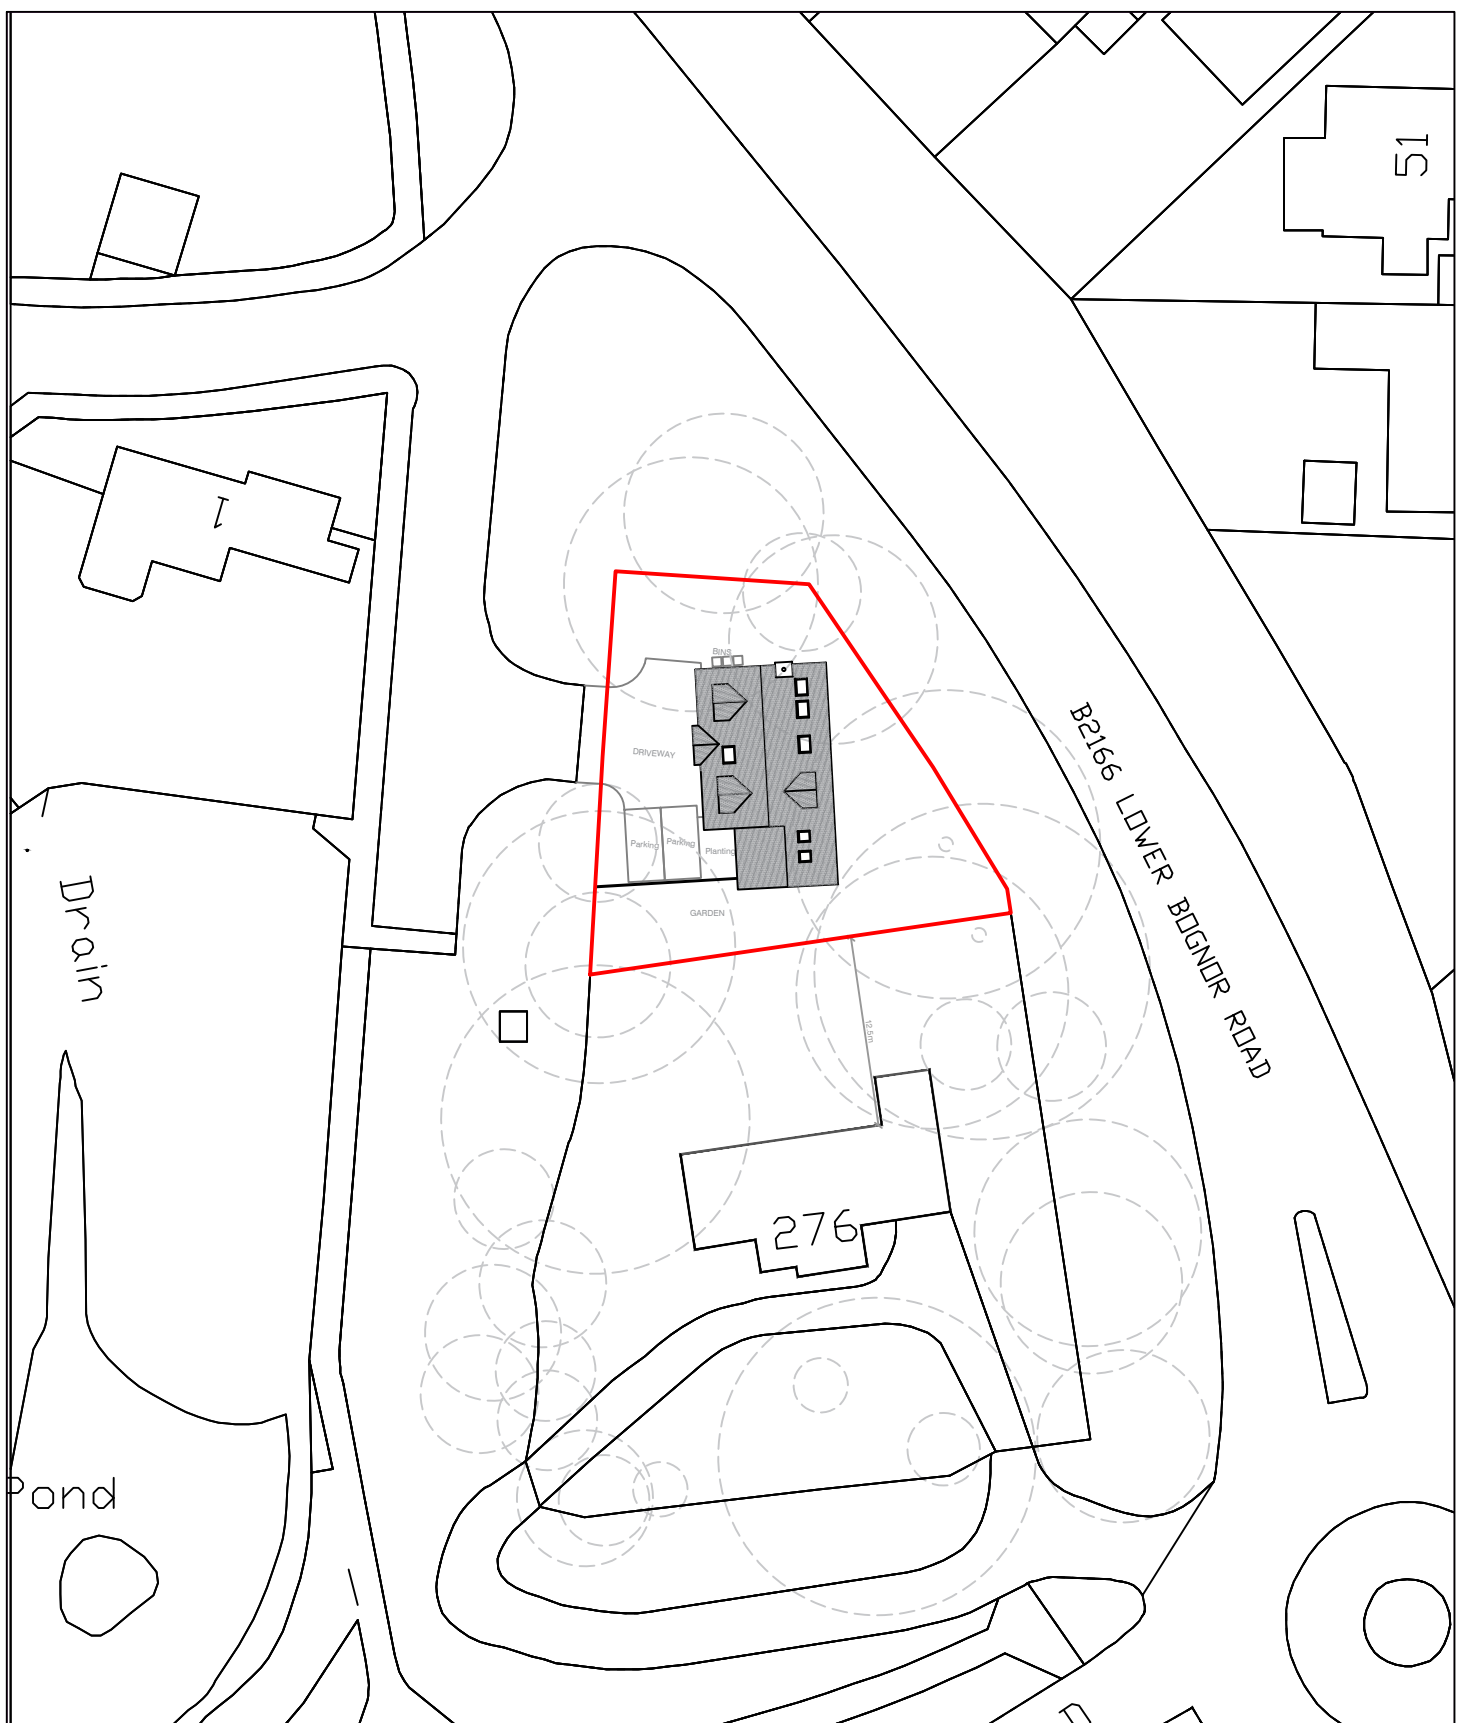

Revision:			
address 276 Aldwick Road, Bognor Regis, PO21 3QH			
project Proposed construction of 3 bedroom dwelling			
title Proposed Block Plan			
scale 1:500 @A4	date Mar 2022	dwg no. 2021.337.01	revision

DOWNSVIEW
ASSOCIATES
Chartered Surveyors

Little Acorns
Hampers Lane
Storrington
West Sussex
RH20 3HZ

Tel: 01903 746367
Mob: 07525 844965

Email:
mail@downsview-surveyors.co.uk

