


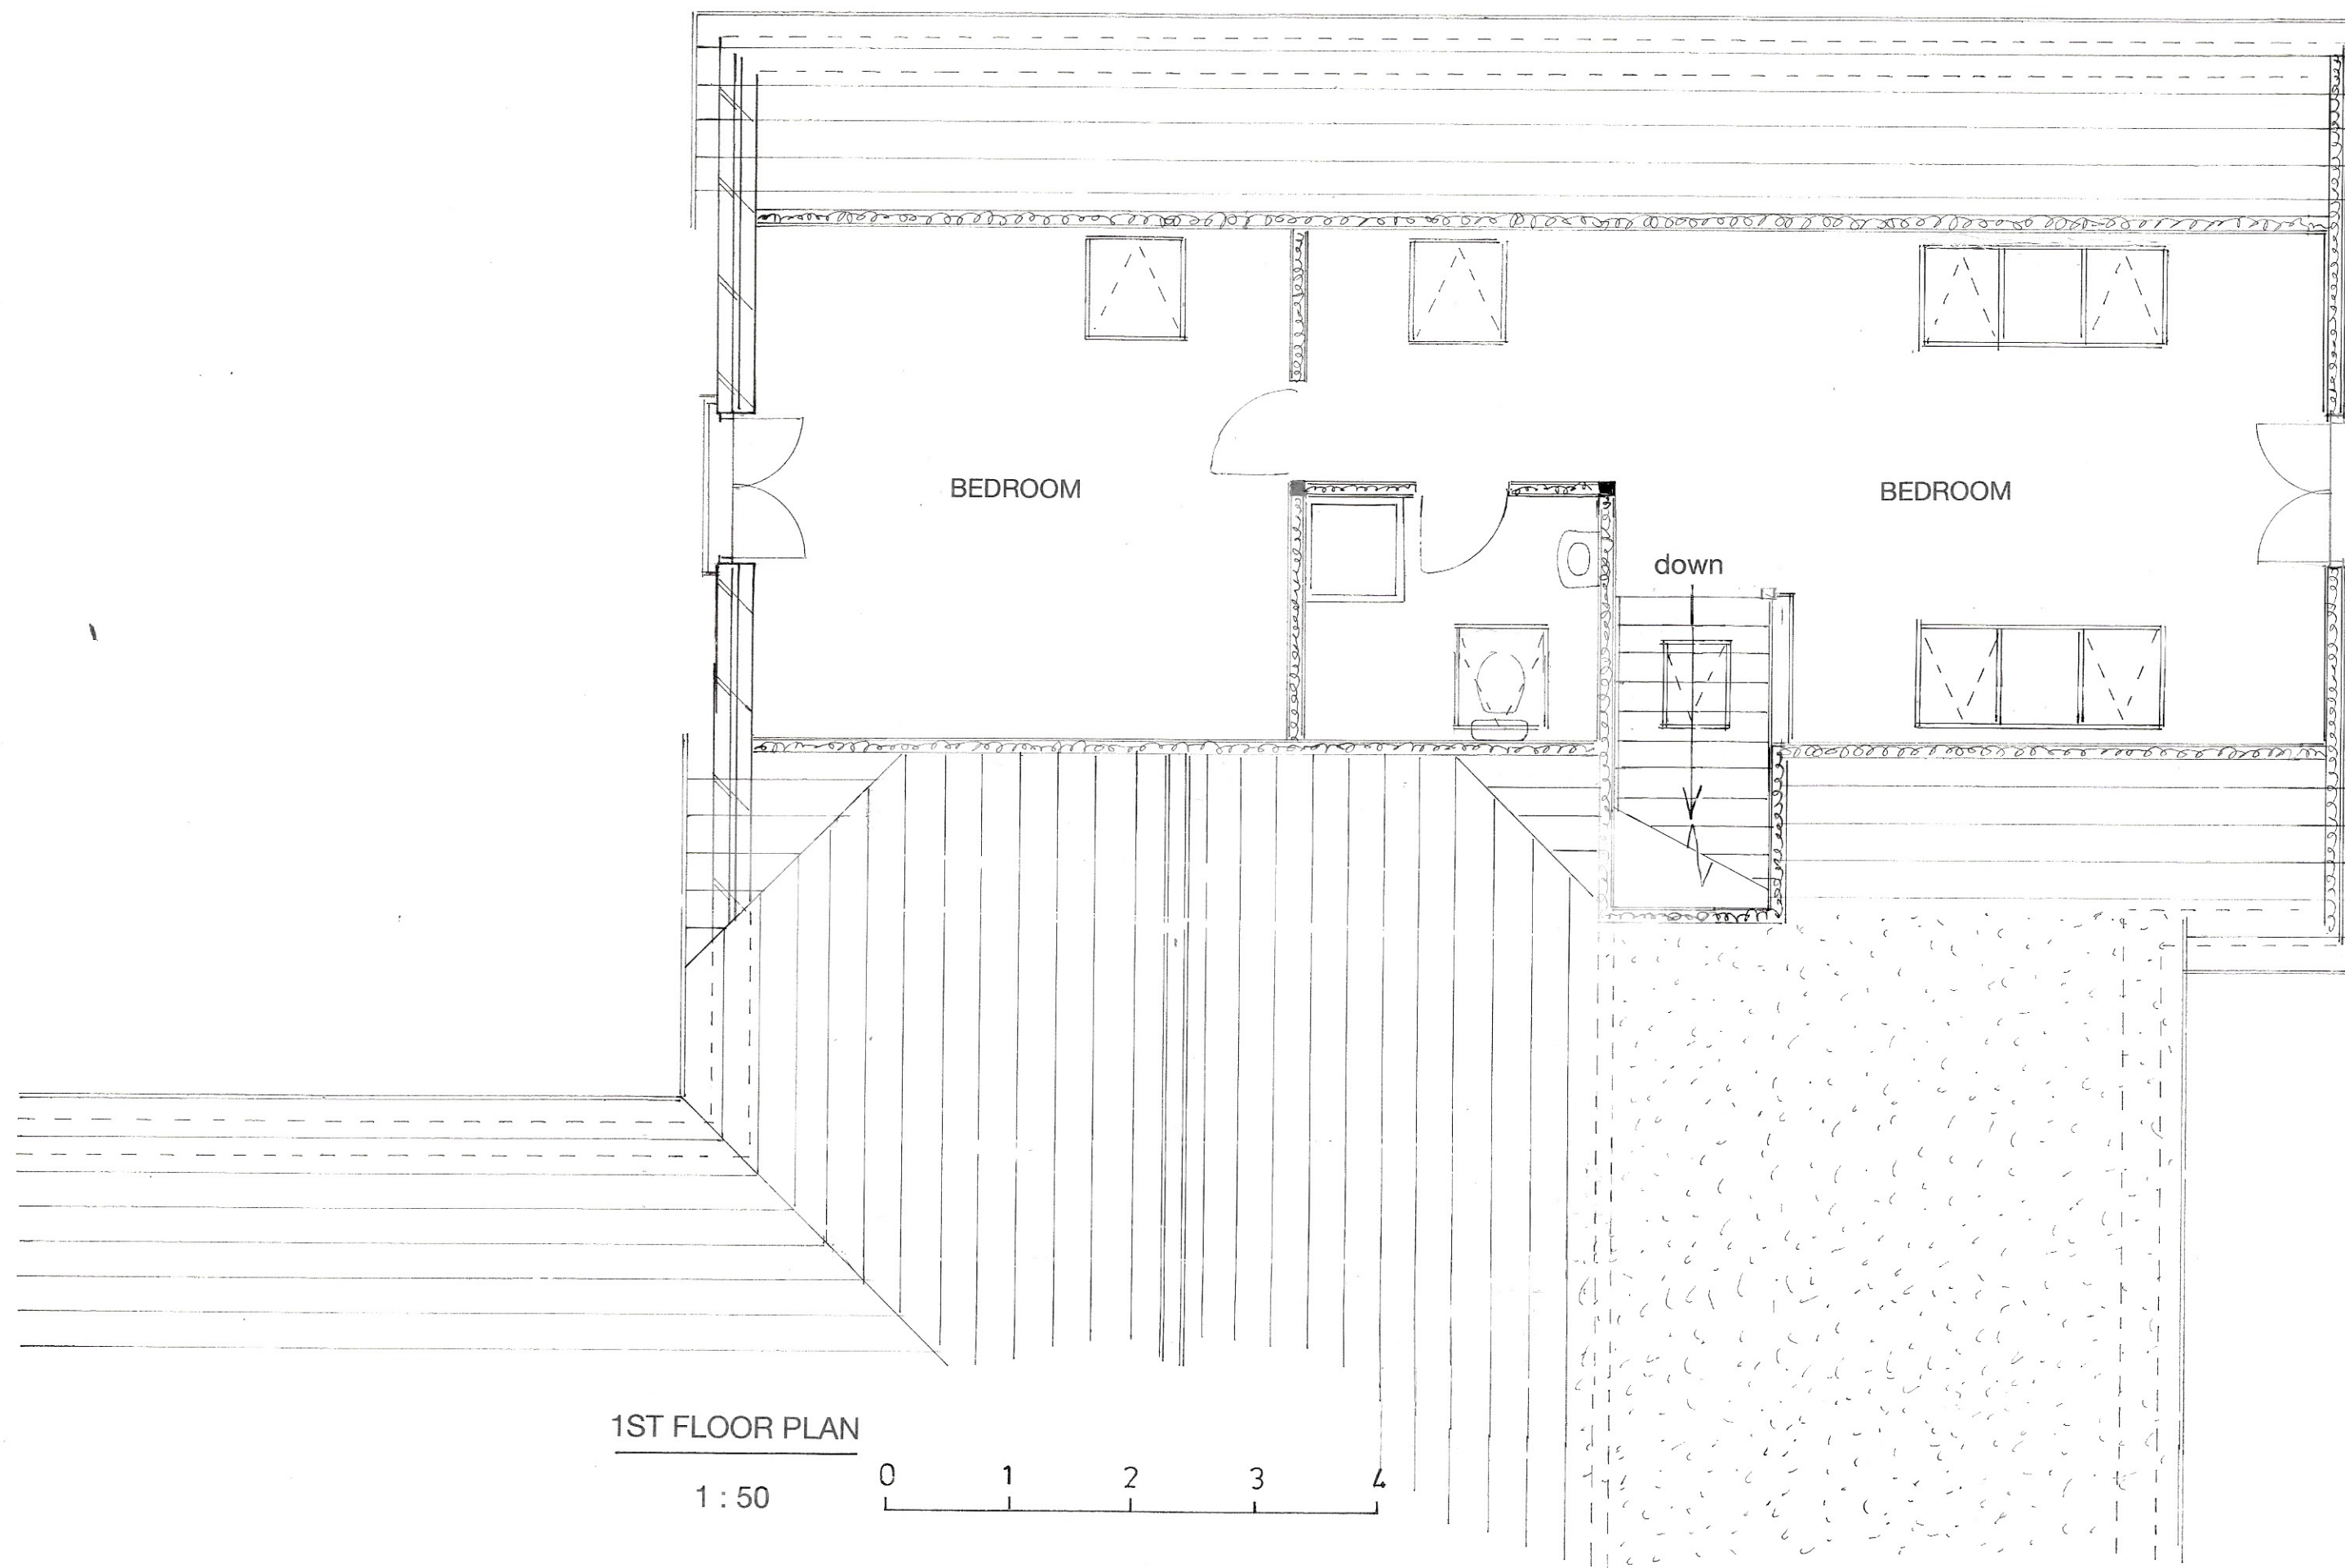

Proposed

A2

PROPOSED SINGLE STOREY CHALET EXTENSION AND DETACHED GARAGE
AT 1, FURSE FELD, ALDWICK FOR MR. & MRS. N. SQUIRES.

Sheet 2 of 4

Bryan Butcher
 Rainbow Cottage
 Nyetimber Lane
 Bognor Regis PO21 3JX
 01243 266871
 07973 233442
 bryan.butcher@btinternet.com
 www.bryanbutcher.com