



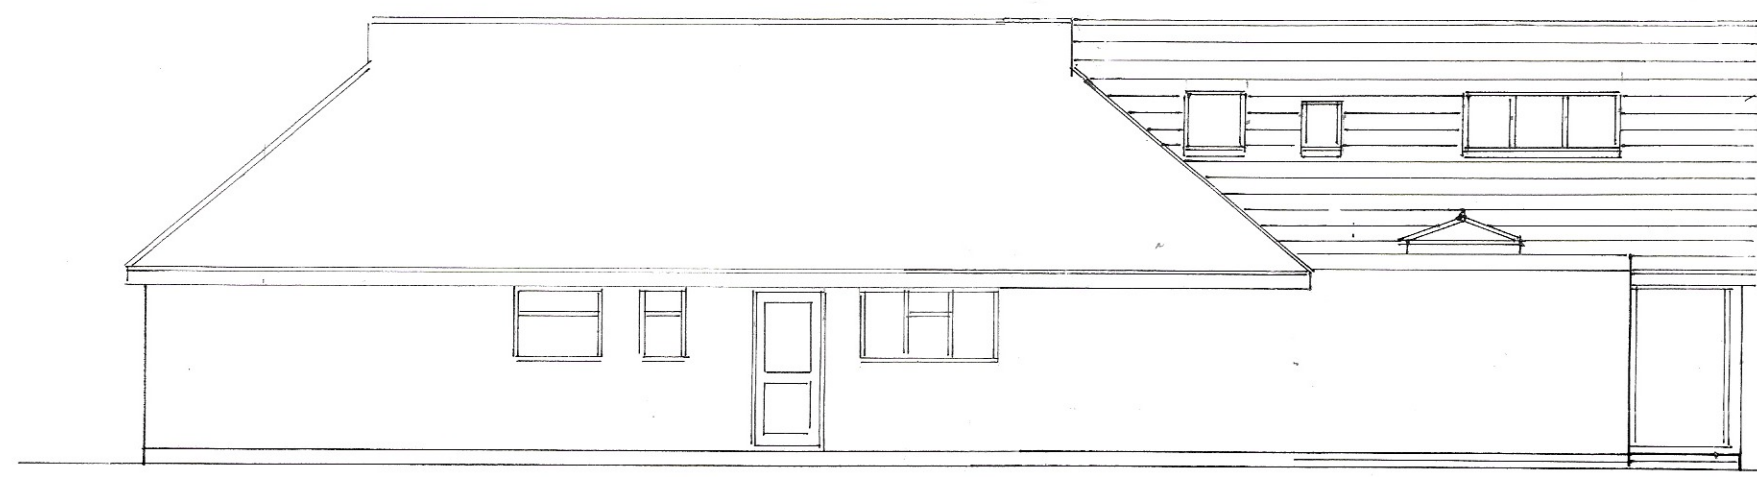


WEST

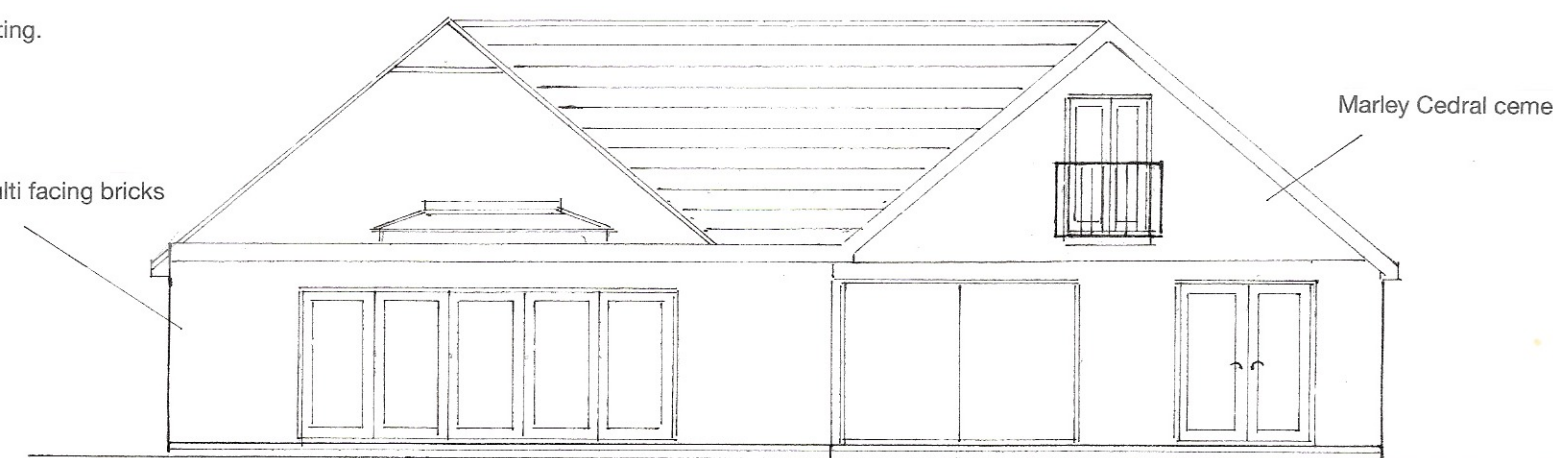


SOUTH

0 1 2 3 4


1 : 100

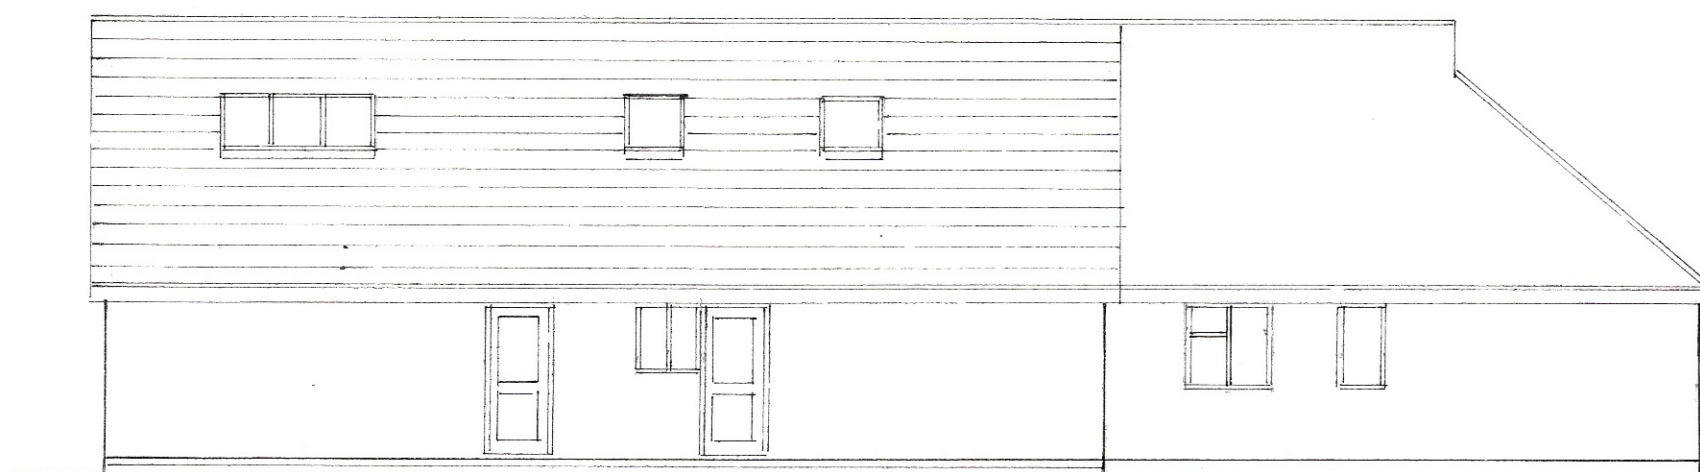


EAST

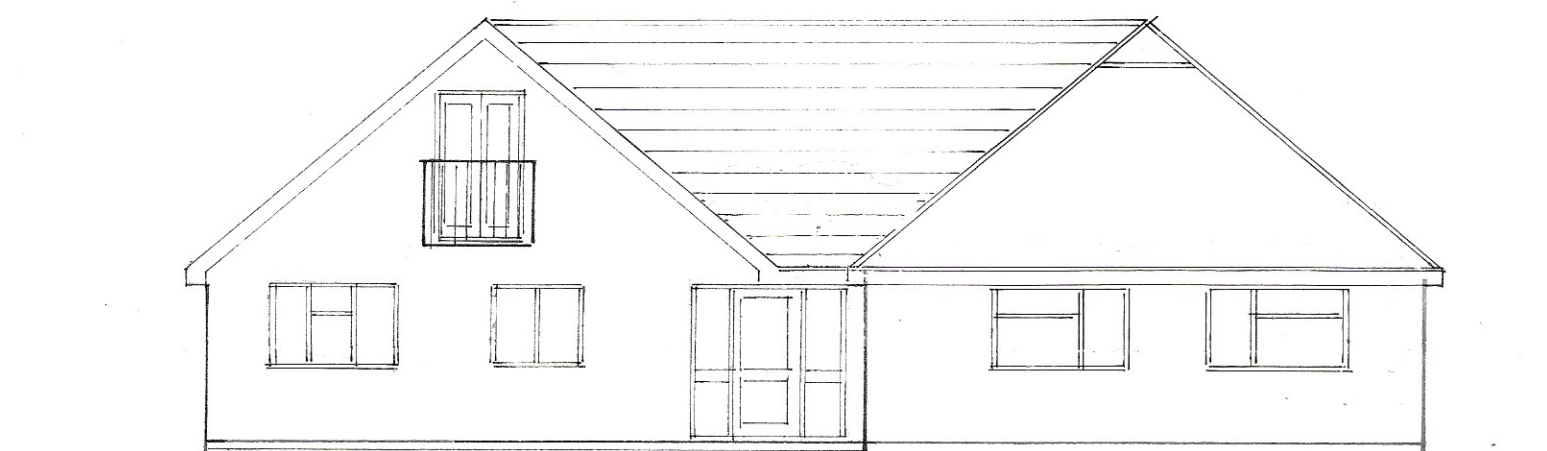


NORTH

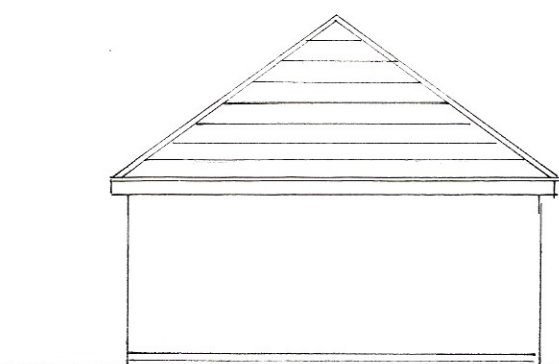

EAST

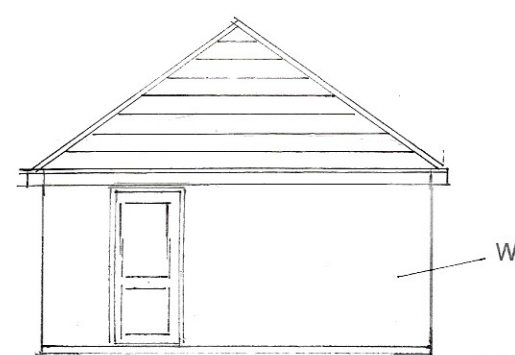


SOUTH

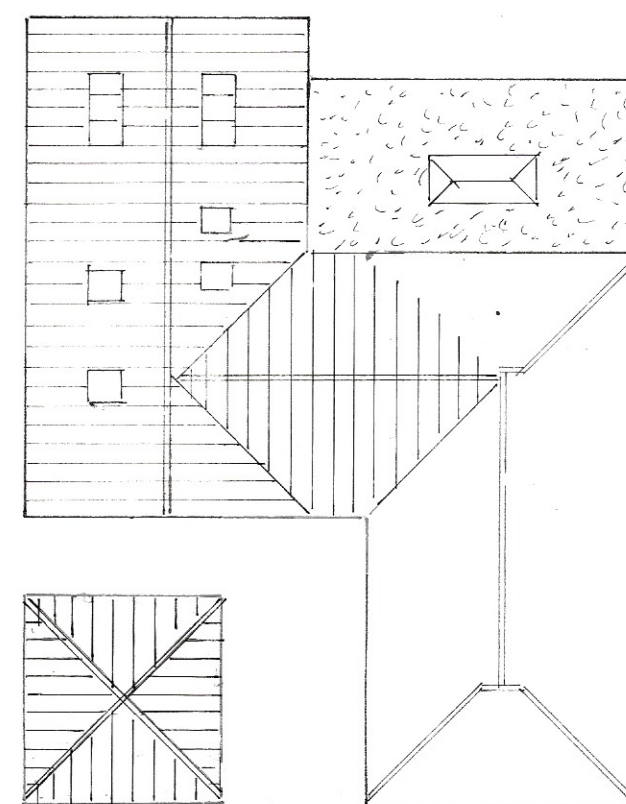


ROOF PLAN

1 : 200

0 2 4 6 8

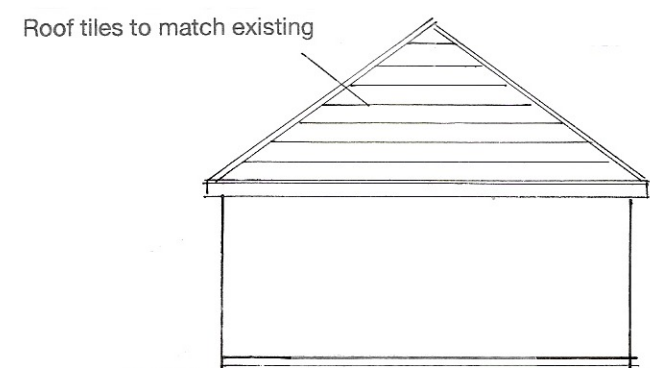

WEST

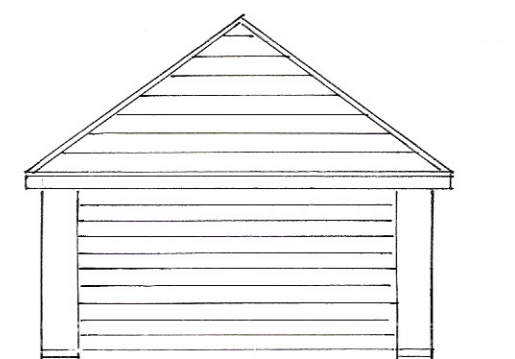

NORTH

Proposed

A2

DETACHED GARAGE

PROPOSED SINGLE STOREY CHALET EXTENSION AND DETACHED GARAGE
AT 1, FURSE FELD, ALDWICK FOR MR. & MRS. N. SQUIRES.

Sheet 3 of 4

Bryan Butcher
Rainbow Cottage
Nyetimber Lane
Bognor Regis PO21 3JX
01243 266871
07973 233442
bryan.butcher@btinternet.com
www.bryanbutcher.com