



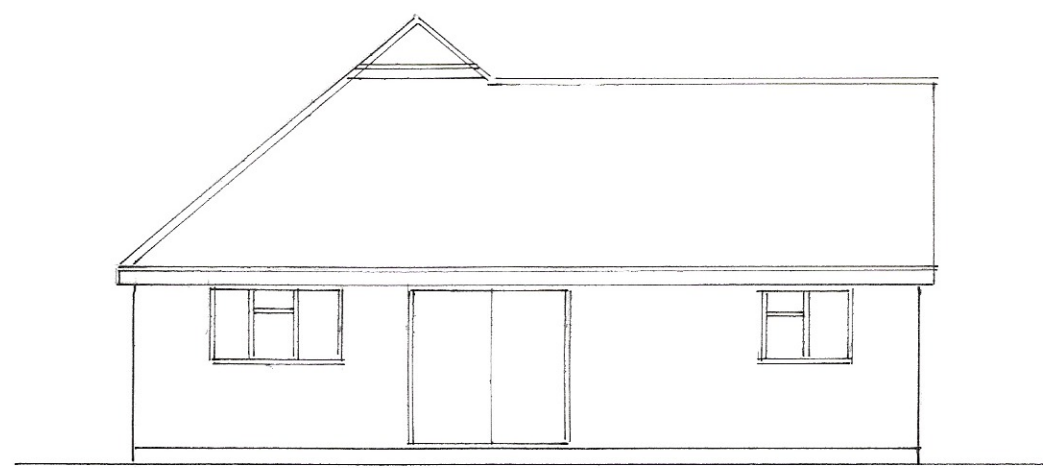

west

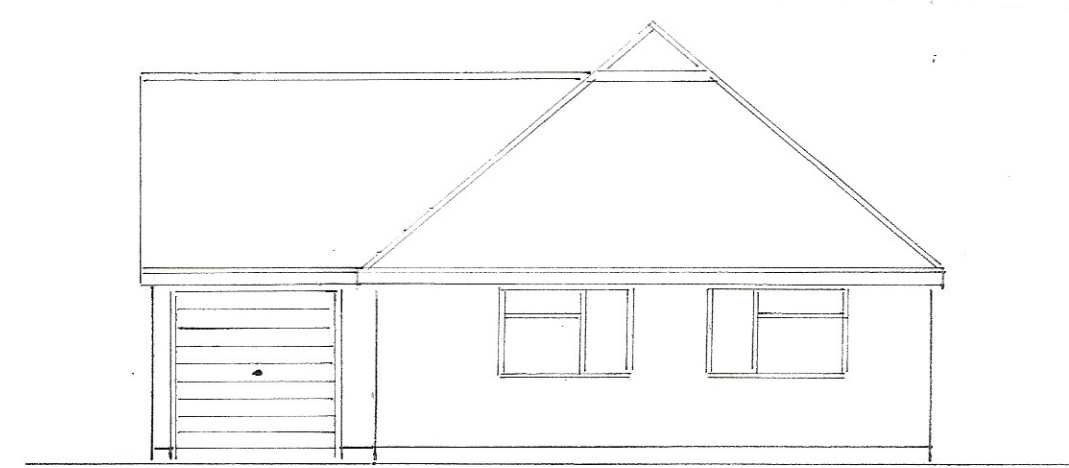


south




north

1 : 100

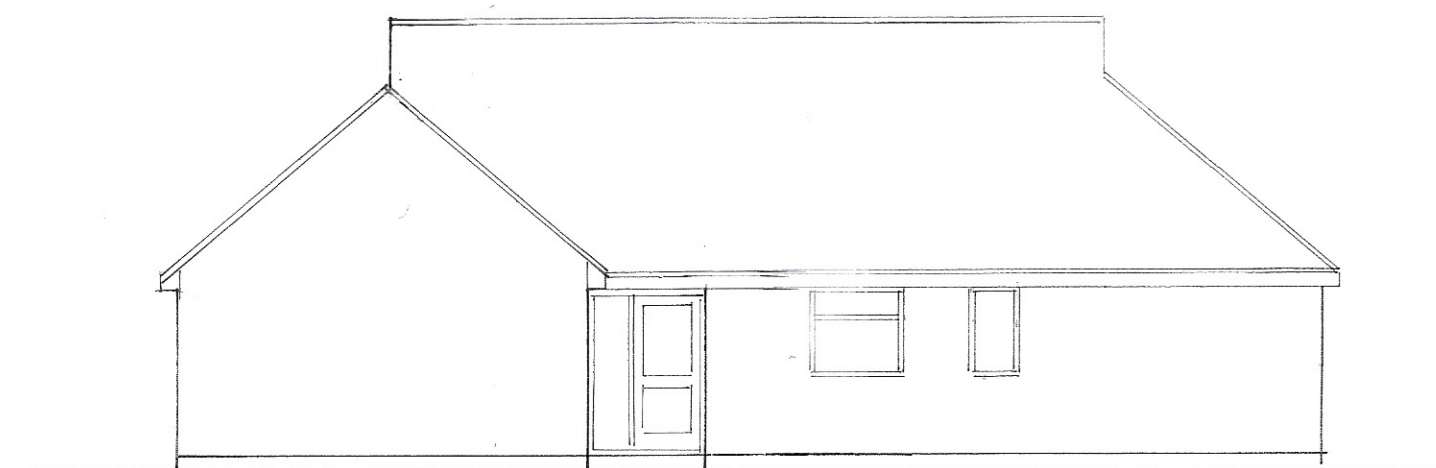


east

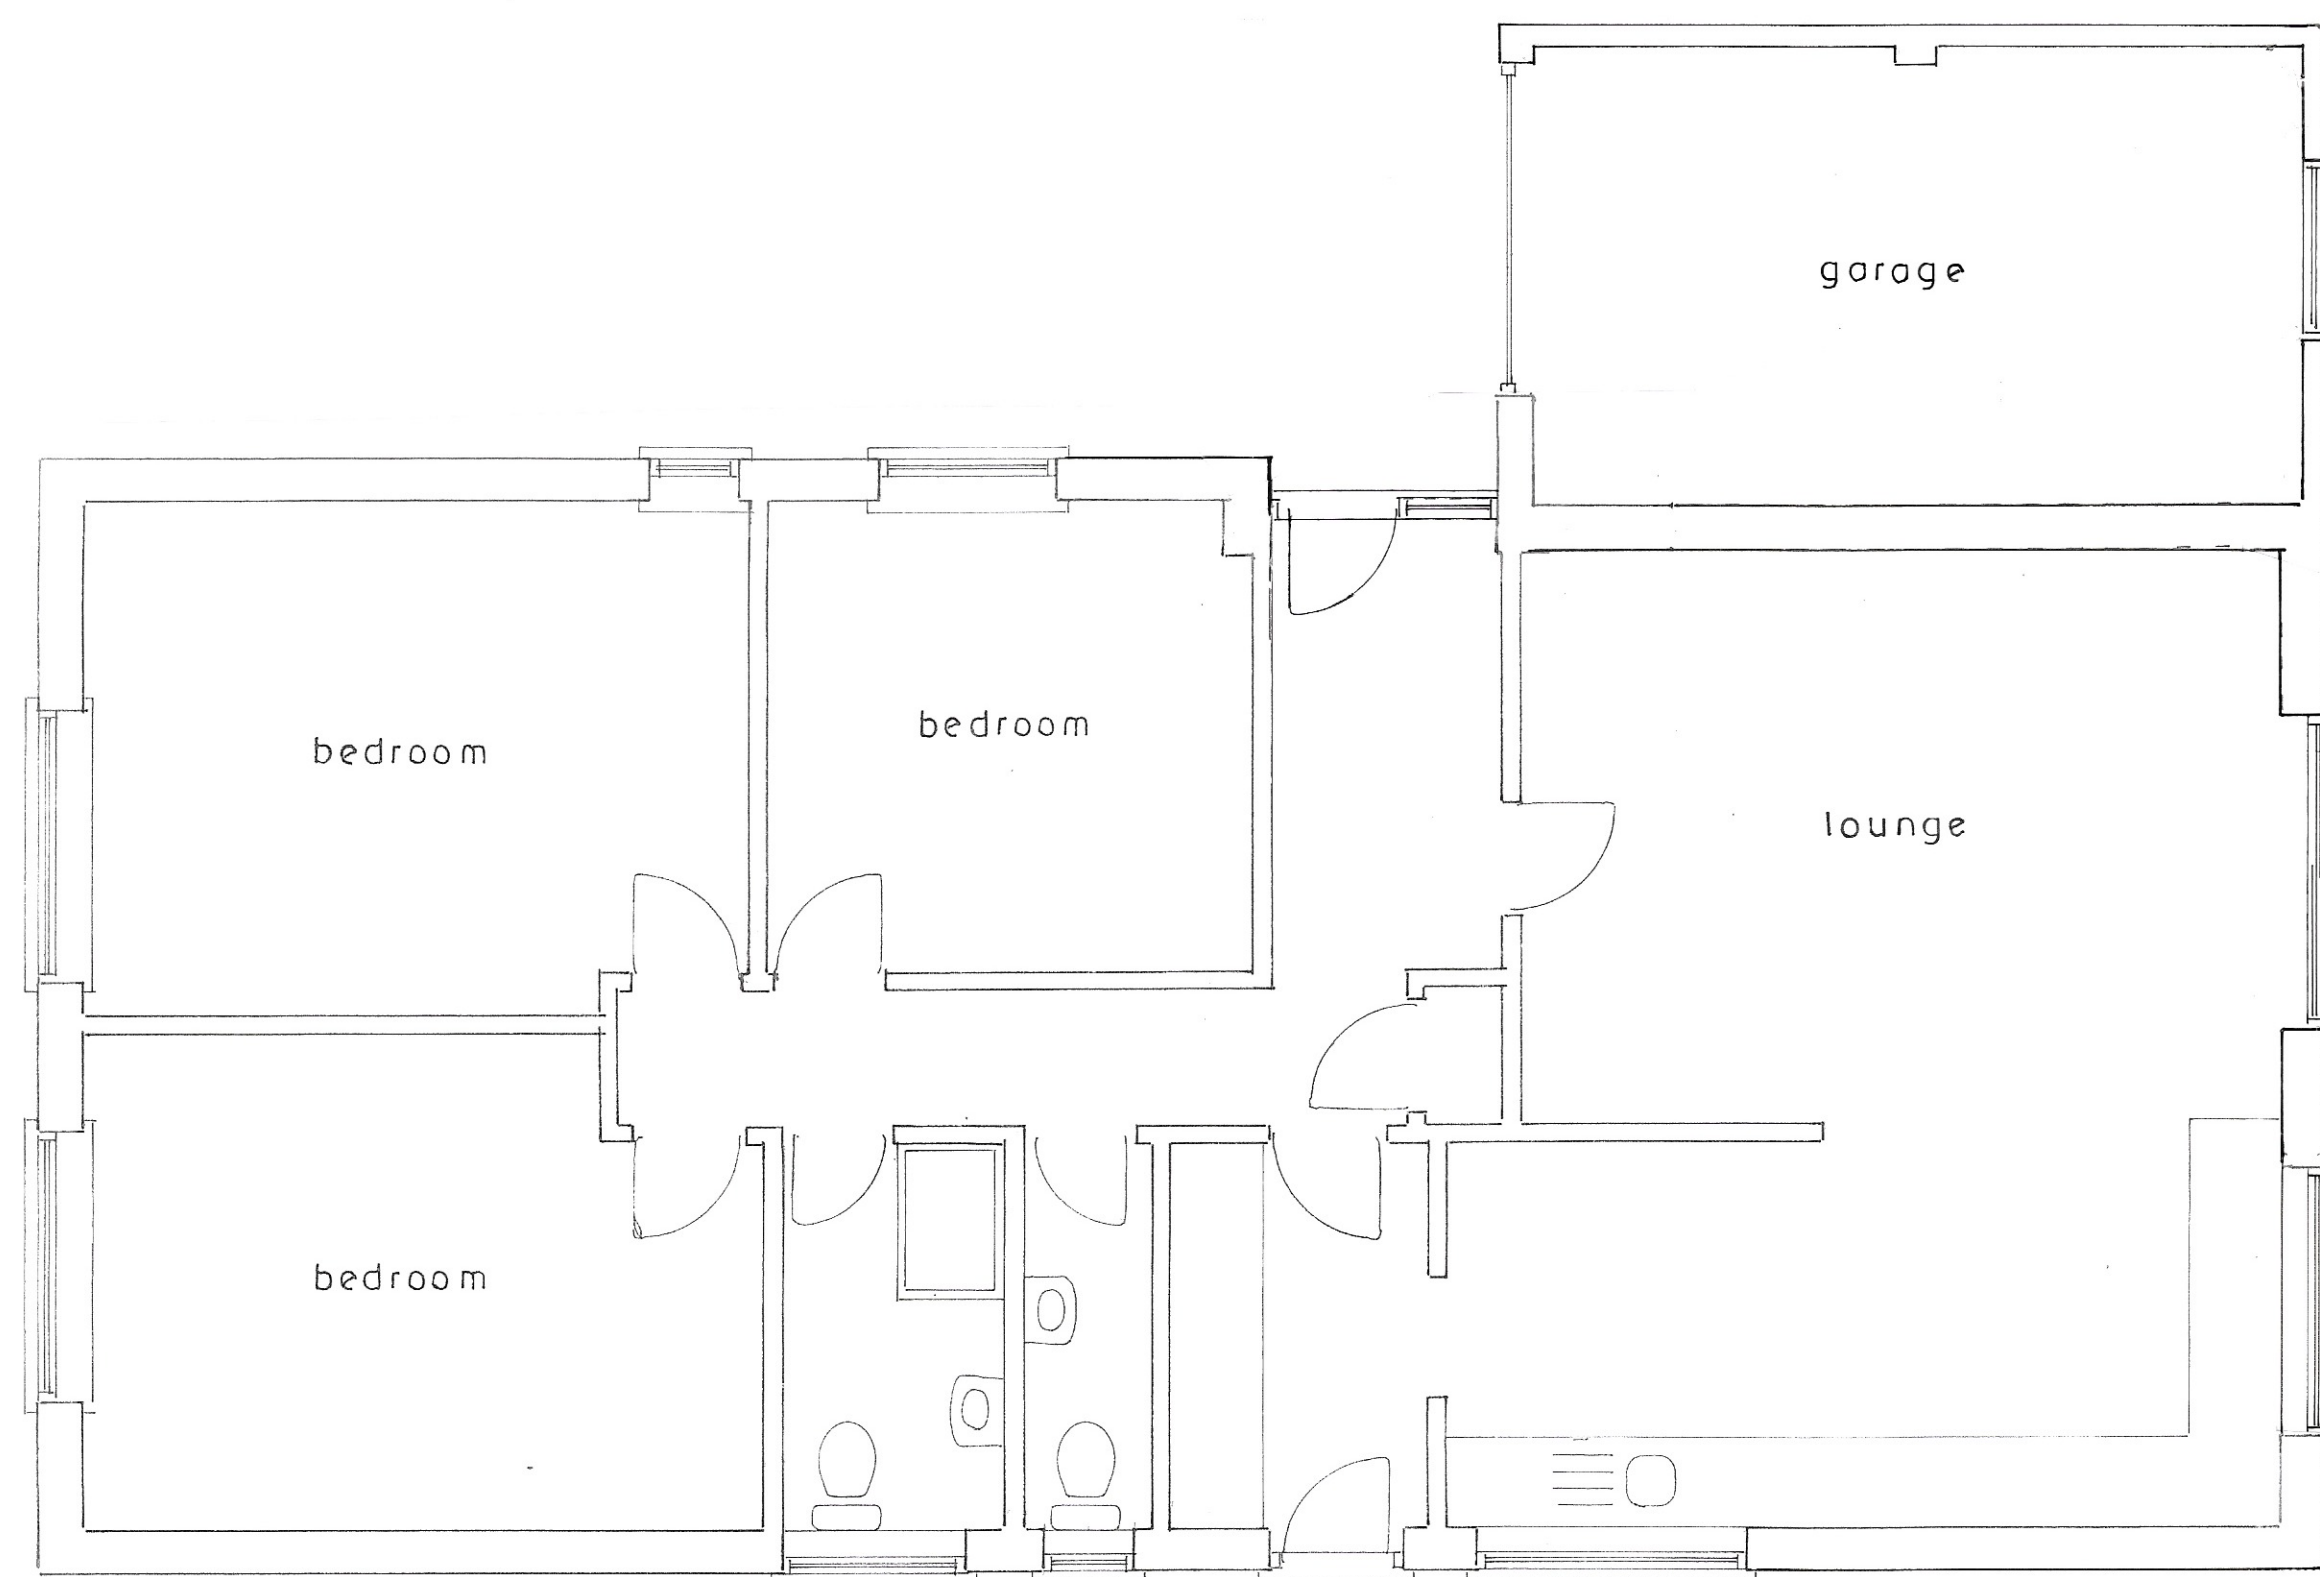

Ground floor plan


1 : 50

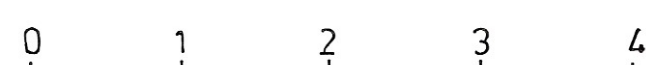

A2


Existing

PROPOSED SINGLE STOREY EXTENSION AND CHALET EXTENSION TO FORM NEW 1ST FLOOR
AT 1, FURSE FELD, ALDWICK FOR MR. & MRS. N. SQUIRES.

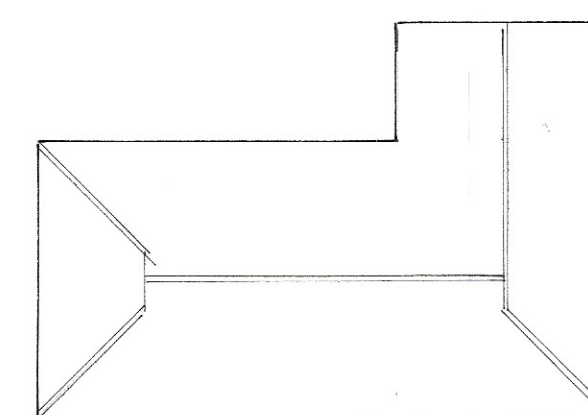

roof plan

1 : 200

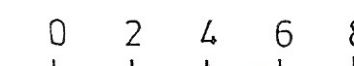

Sheet 4 of 4

Bryan Butcher
Rainbow Cottage
Nyetimber Lane
Bognor Regis PO21 3JX
01243 266871
07973 233442
bryan.butcher@btinternet.com
www.bryanbutcher.com