


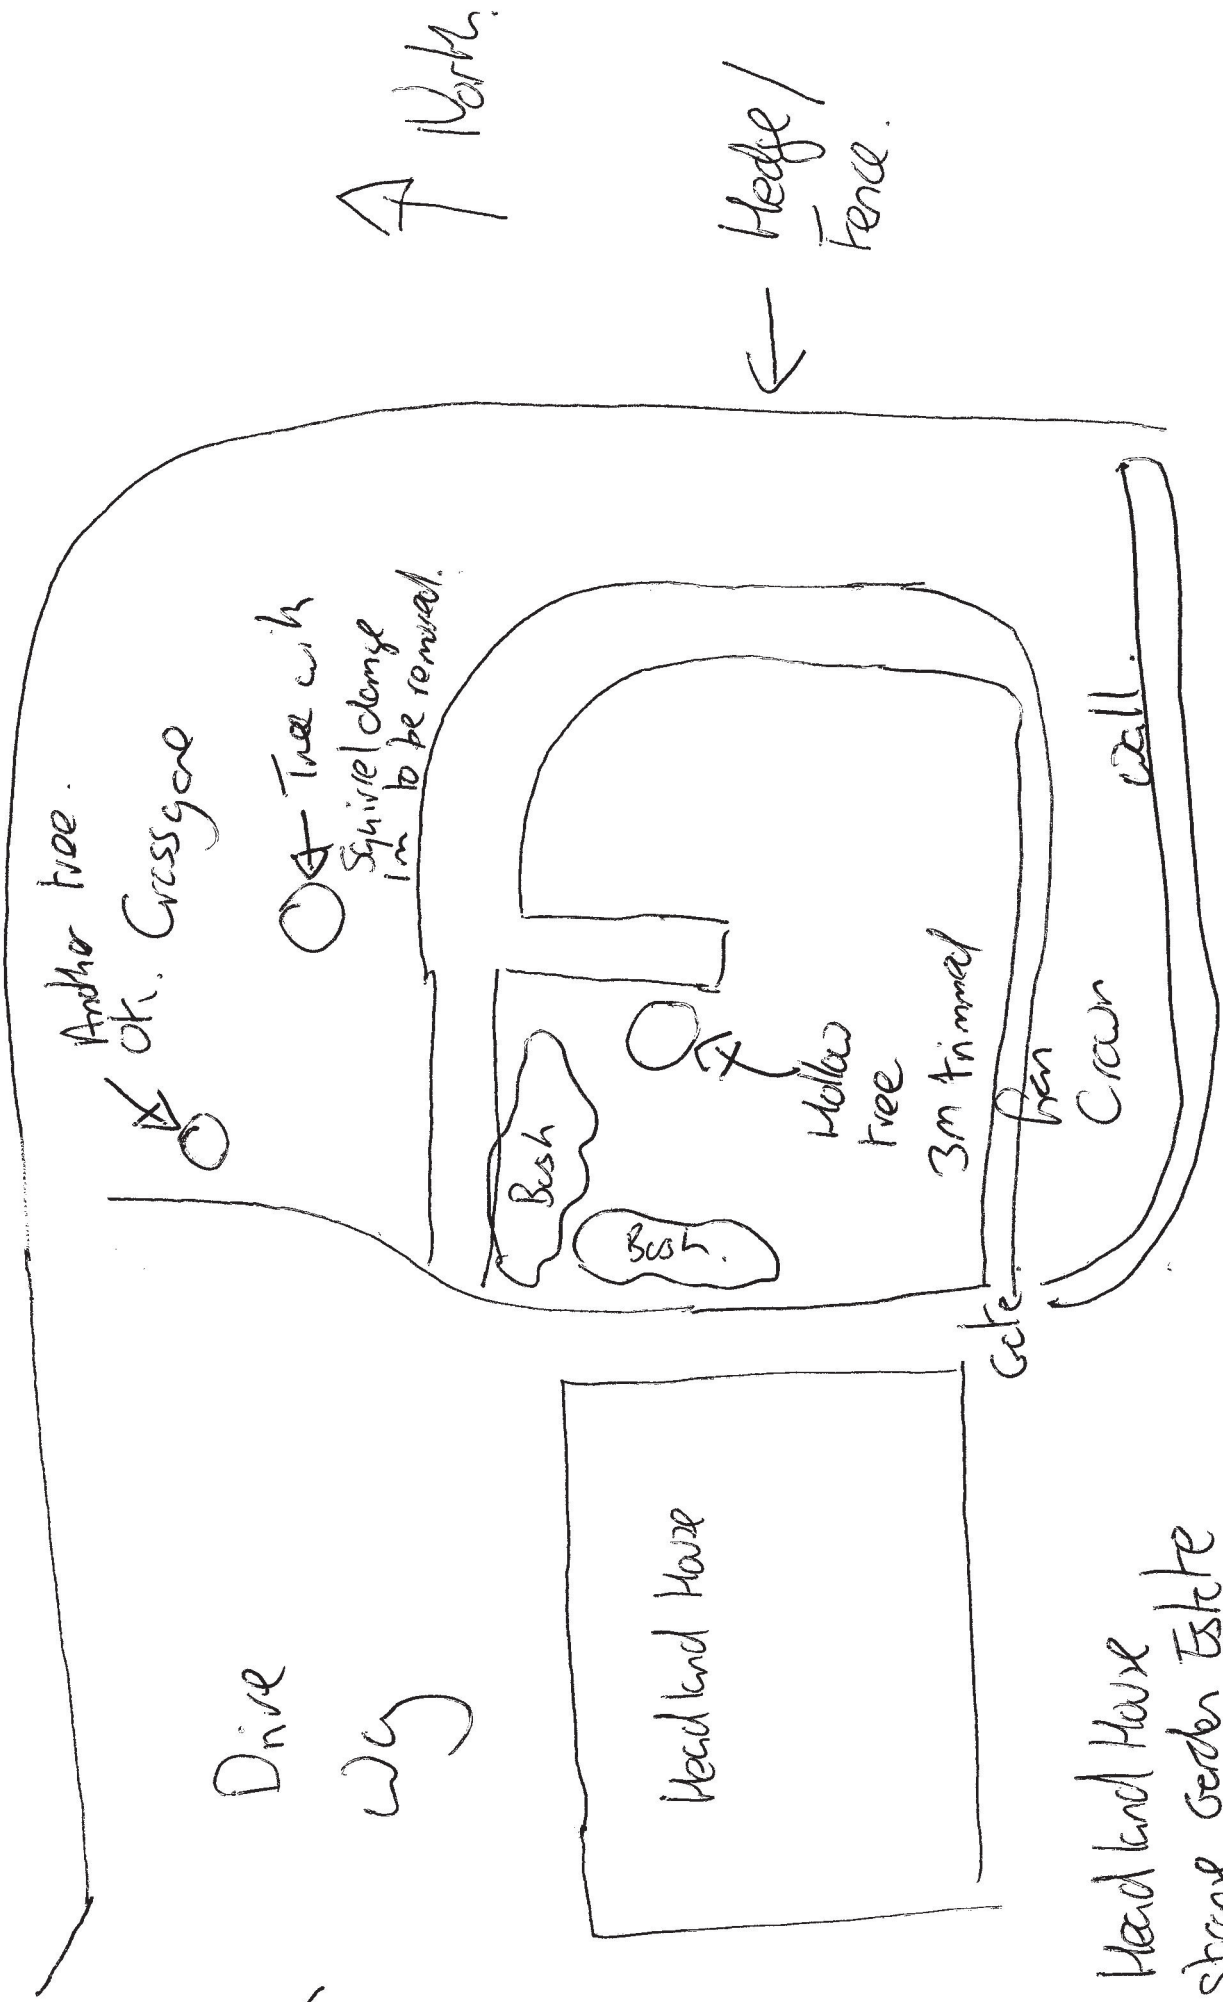

Your Ref AW/85/127.

Headland House
 Strange Garden Estate
 Aldwich, West Sussex