
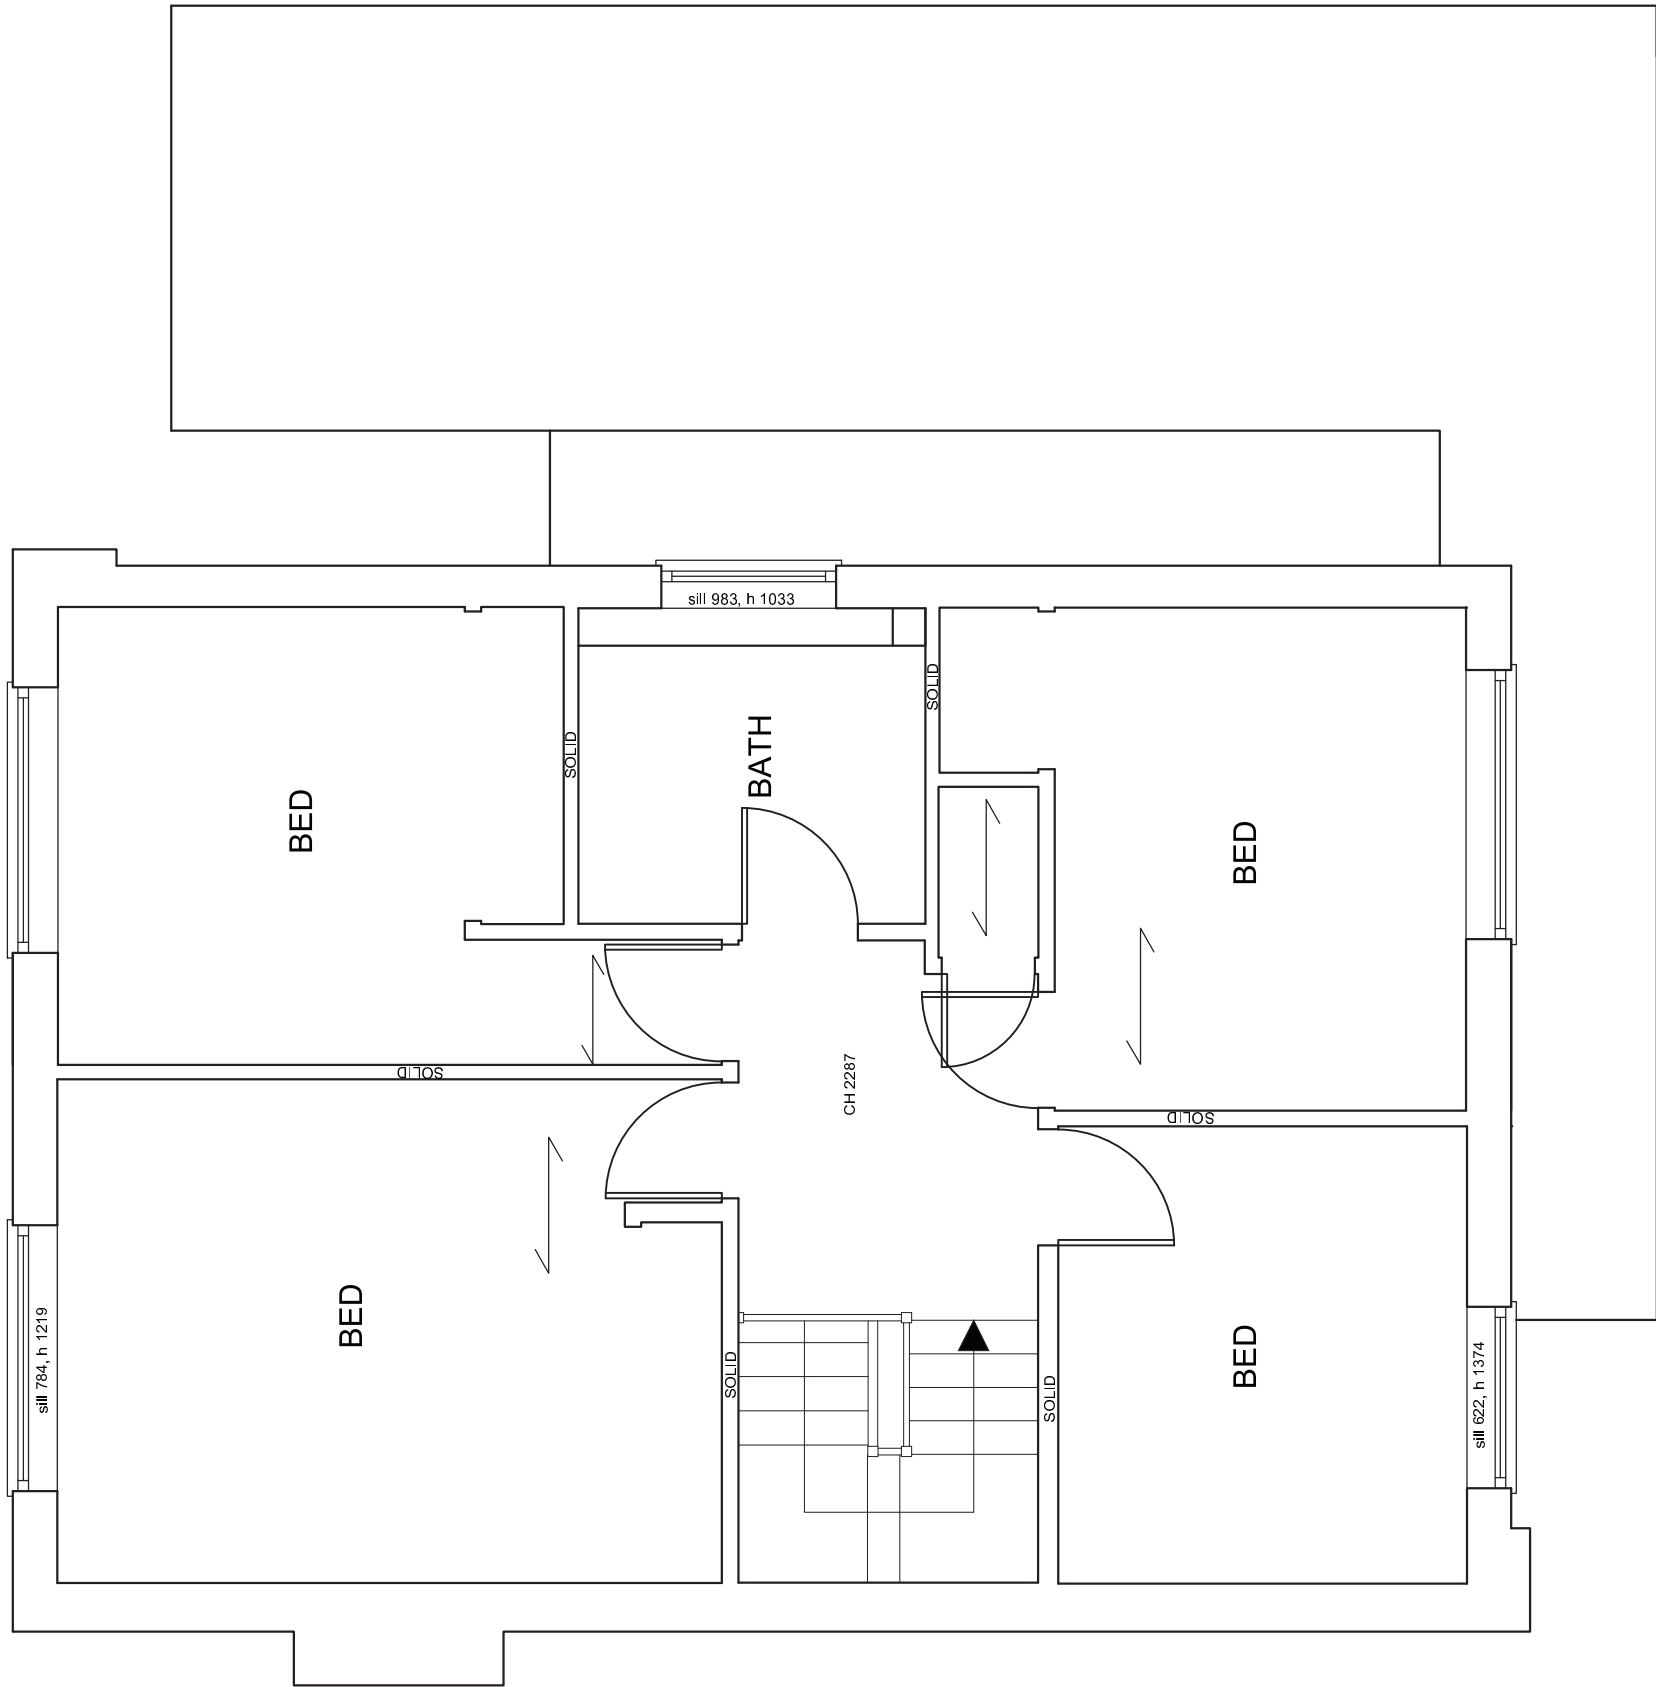


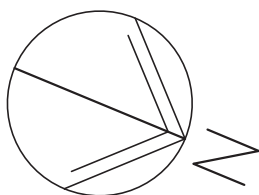

FIRST FLOOR EXISTING

-	-	DATE	DESCRIPTION	
CLIENT:				
A. Whitworth				
54 Kingsway, Aldwick,				
West Sussex, PO21 4DN.				
Architectural Services				
t.: 01428 879450 / 01243 767440 w: architectural.uk.com				
DRAWING:				
First floor existing				
A scale bar with two units. The top unit is meters, ranging from 0 to 5 with major ticks every 1 meter and minor ticks every 0.5 meters. The bottom unit is feet, ranging from 0 to 2.5 with major ticks every 0.5 feet and minor ticks every 0.1 feet. A thick black line runs through the center of the bar.				
DRG NO.		DATE:		SCALE:
07/141-002		28/02/18		A3: 1:50

NOTES

1) All new and existing building work dimensions are critical to the construction process. 2) Cill and window heights indicated are taken internally and should be checked on site. 3) This drawing is subject to copyright of Architectural Services. Reproduction only with written authority. 4) Drawing dimensions and scales to be checked prior to commencement of work. 5) All structural work where mentioned on this drawing is subject to a qualified structural and civil engineer calculations before building work commences. 6) These plans may be subject to Planning and/or Building Regulation approval, or any other statute in law before the commencement of building works. 7) All materials to match existing unless otherwise stated.