


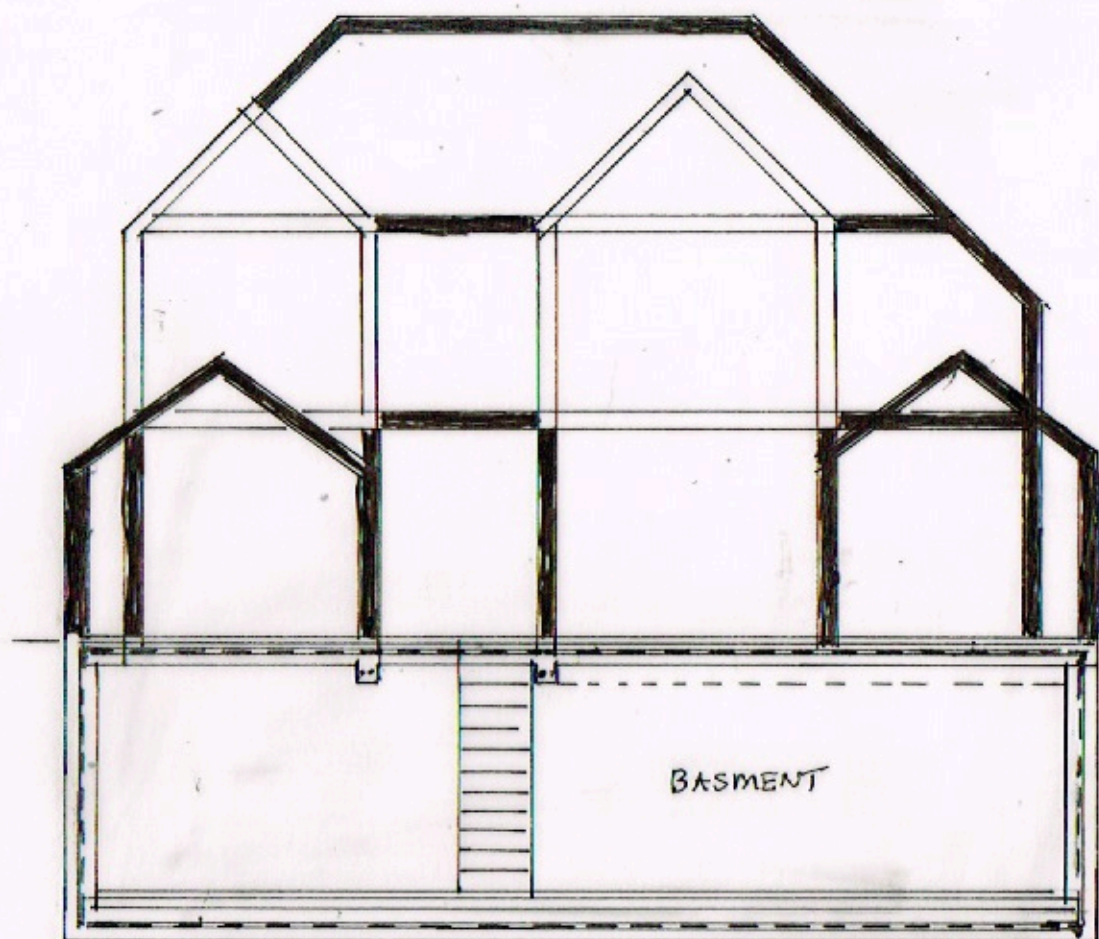


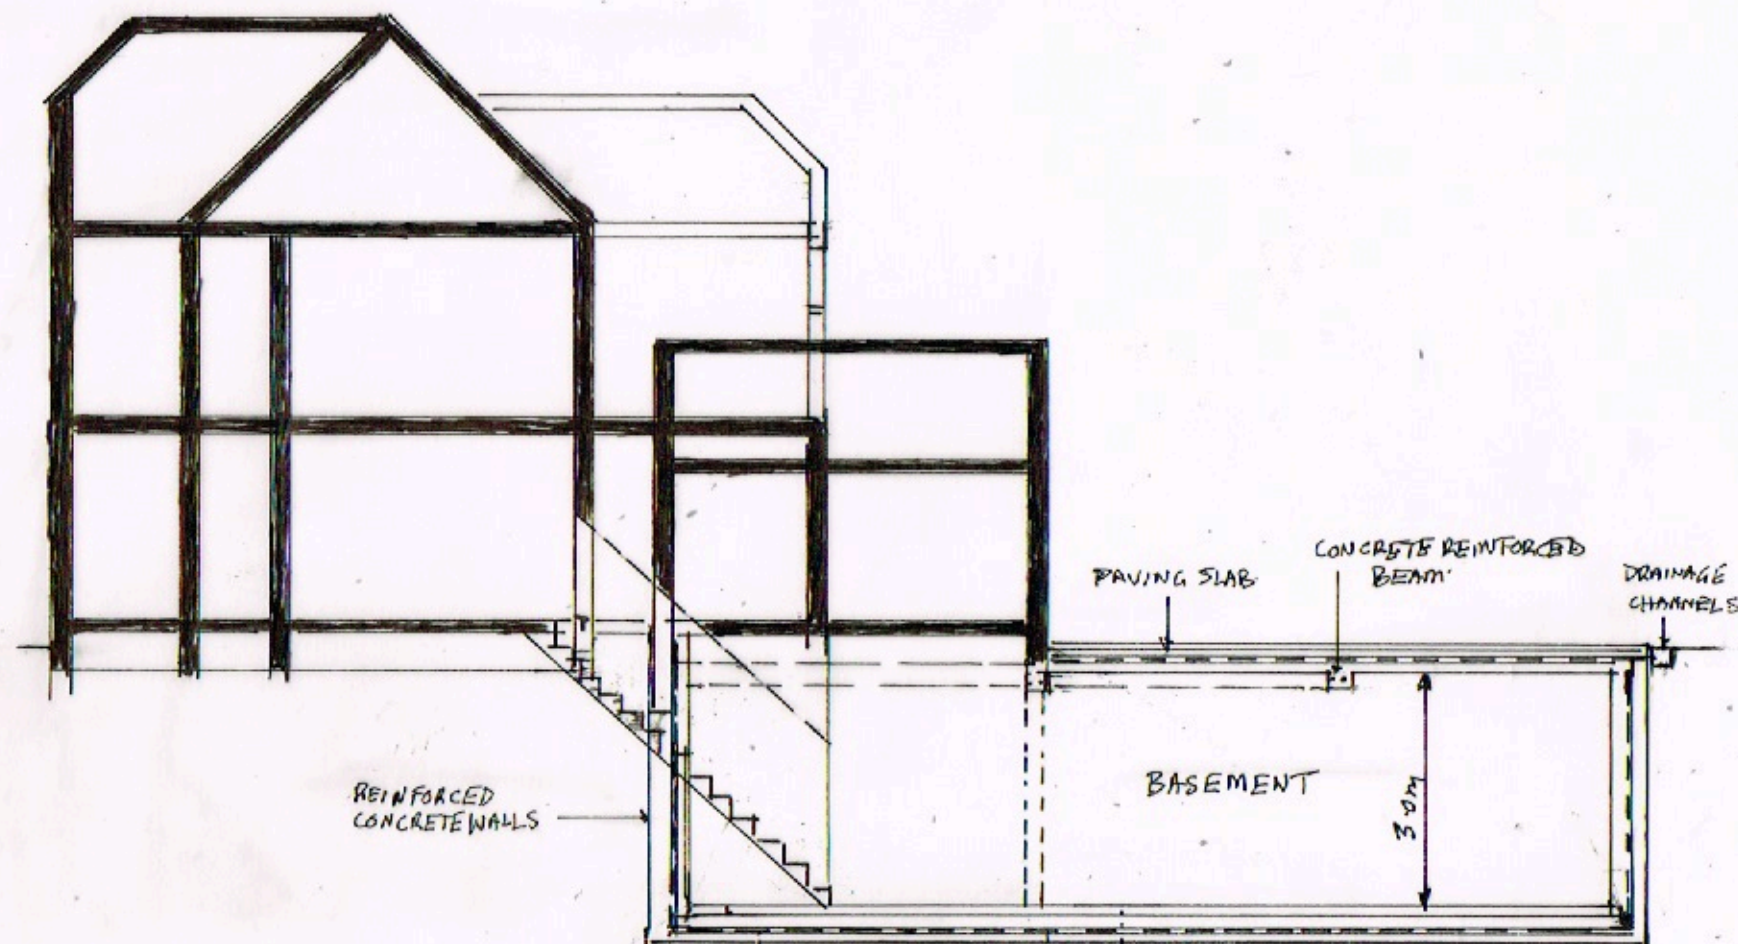


SECTION A-A

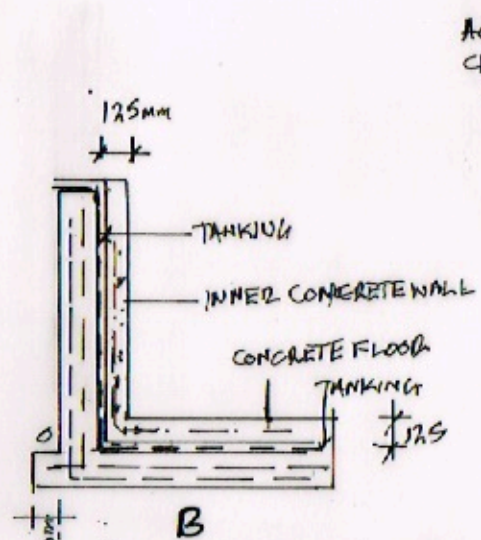

SECTION B-B

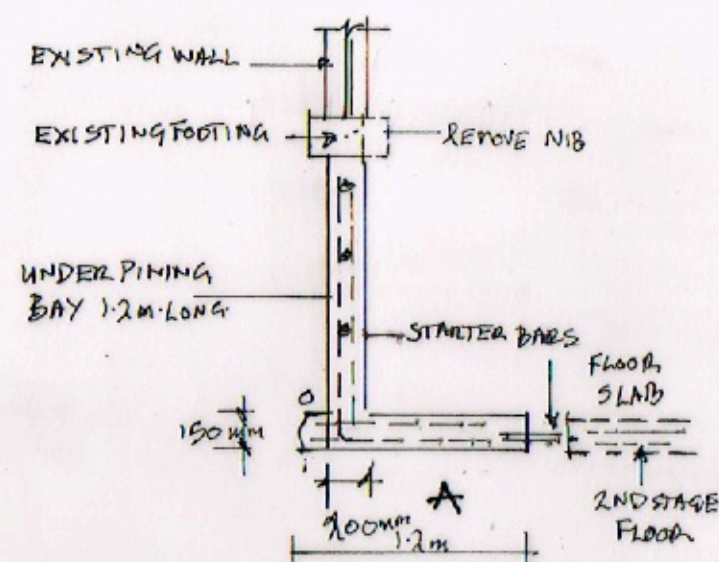

DETAILS

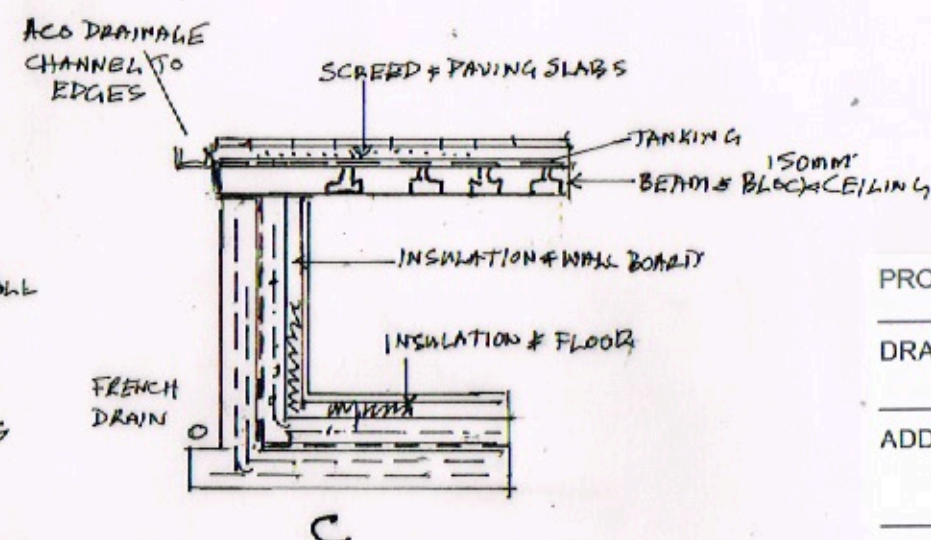

PROJECT:	Proposed Rear Basement
DRAWING:	Sections and Details SCALE: 1 : 100 & 1 : 50
ADDRESS:	22 A'beckets Avenue Aldwick, Bognor Regis West Sussex PO21 4LX
CLIENT:	Paul Turner TELE: 07704782956