


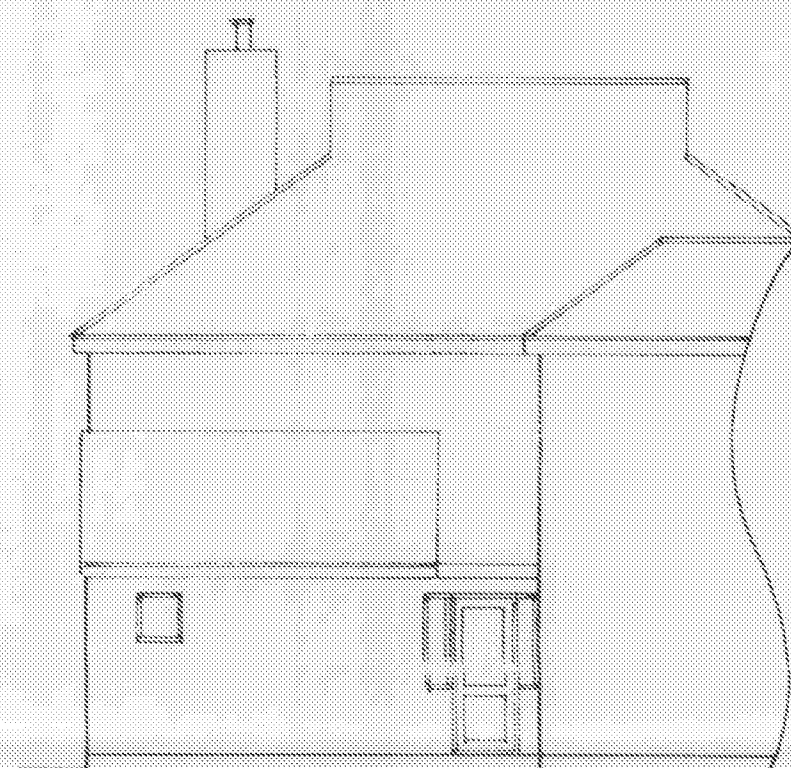

east



west




north

1 : 100




south

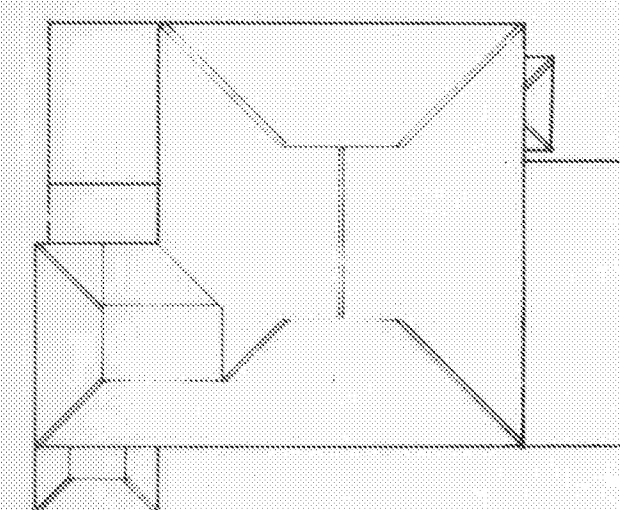

roof plan

1 : 200

sheet 3 of 3

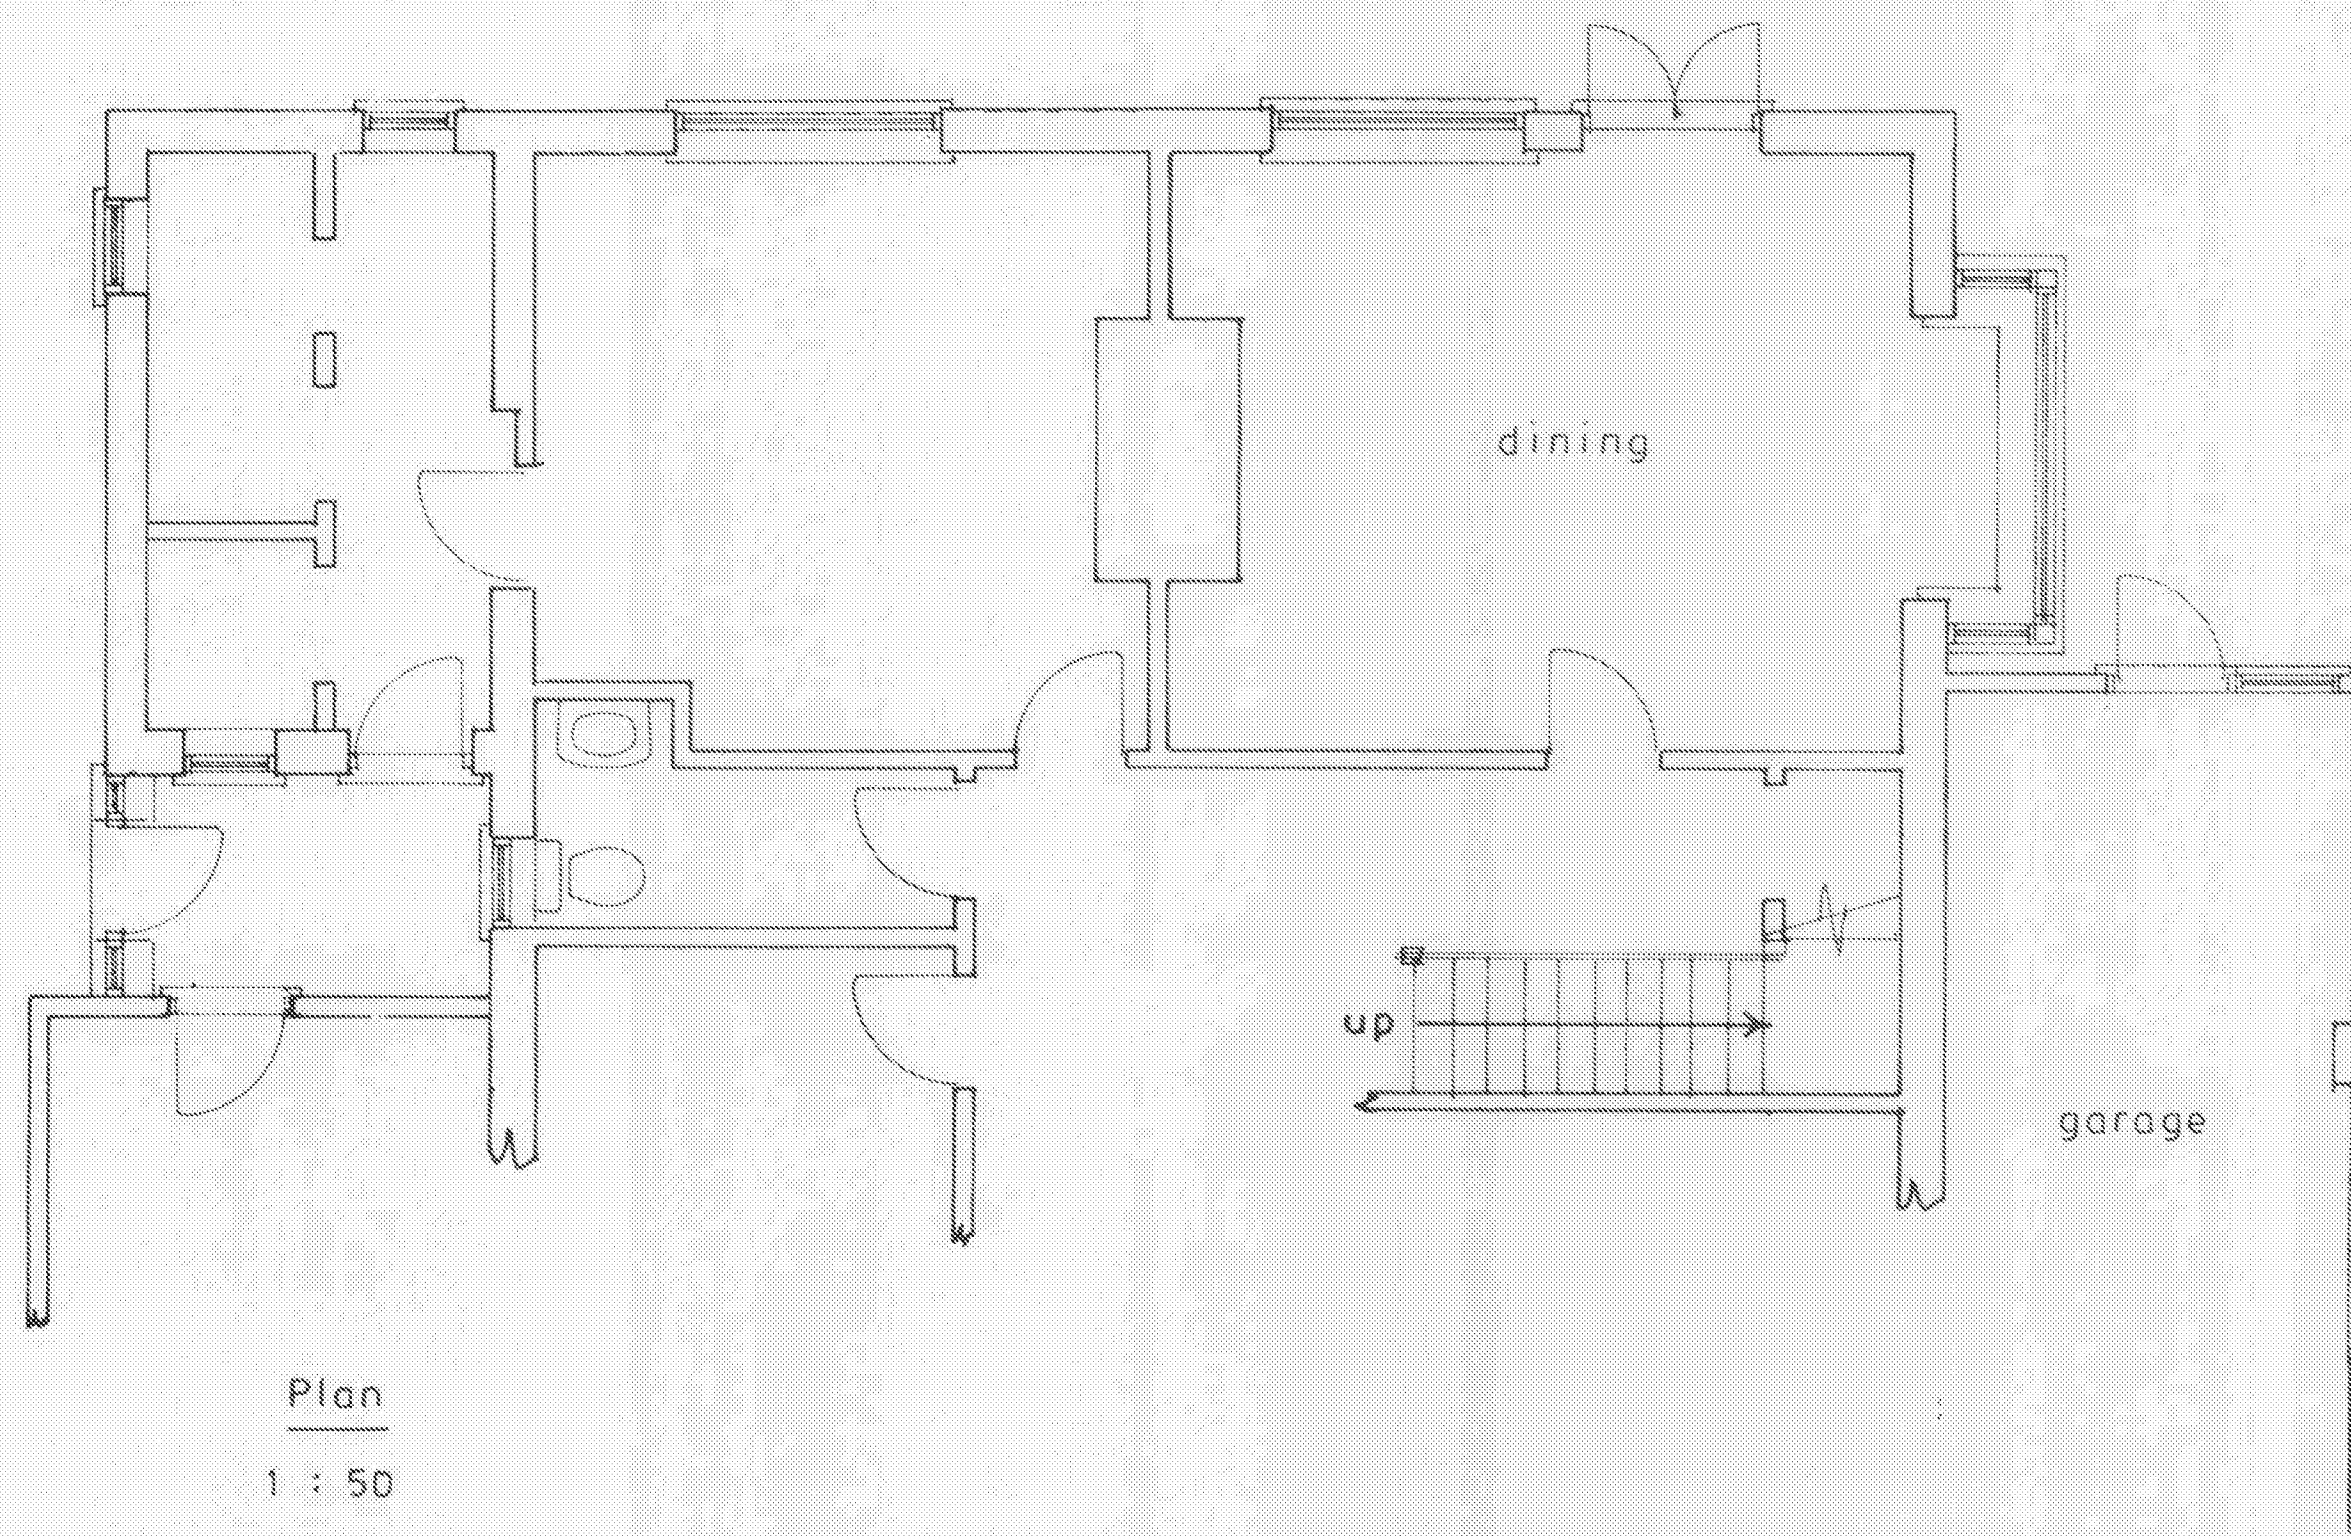

Plan

1 : 50

Existing

PROPOSED SINGLE STOREY EXTENSION AT 87, THE FAIRWAY, ALDWICK BAY  
FOR MR. & MRS. C. SUTER.

Bryan Butcher  
Rainbow Cottage  
Nyetimber Lane  
Bognor Regis PO21 3JX

