



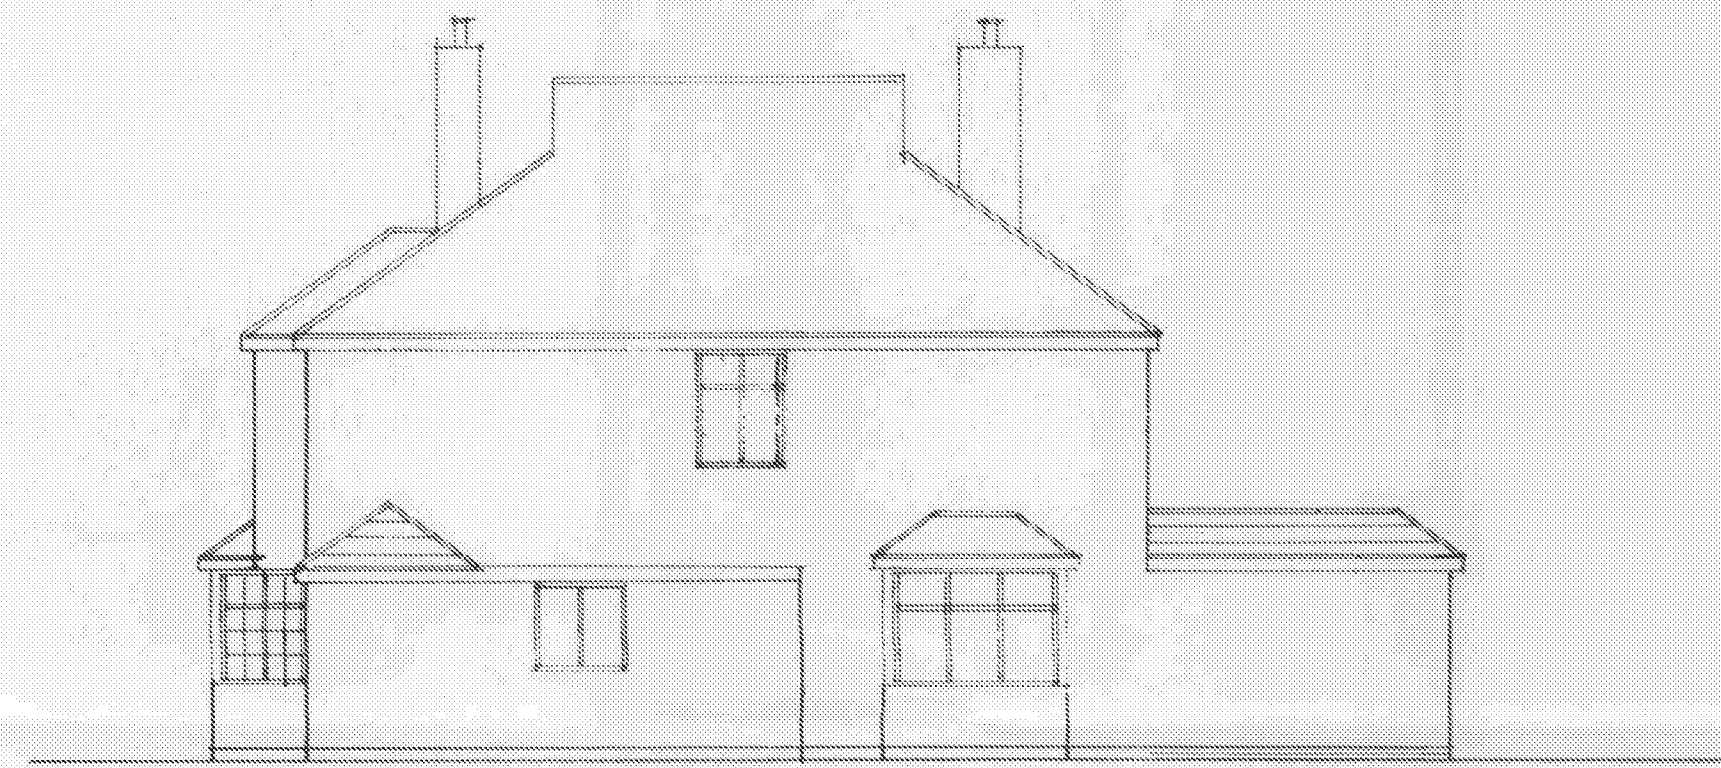

east



west

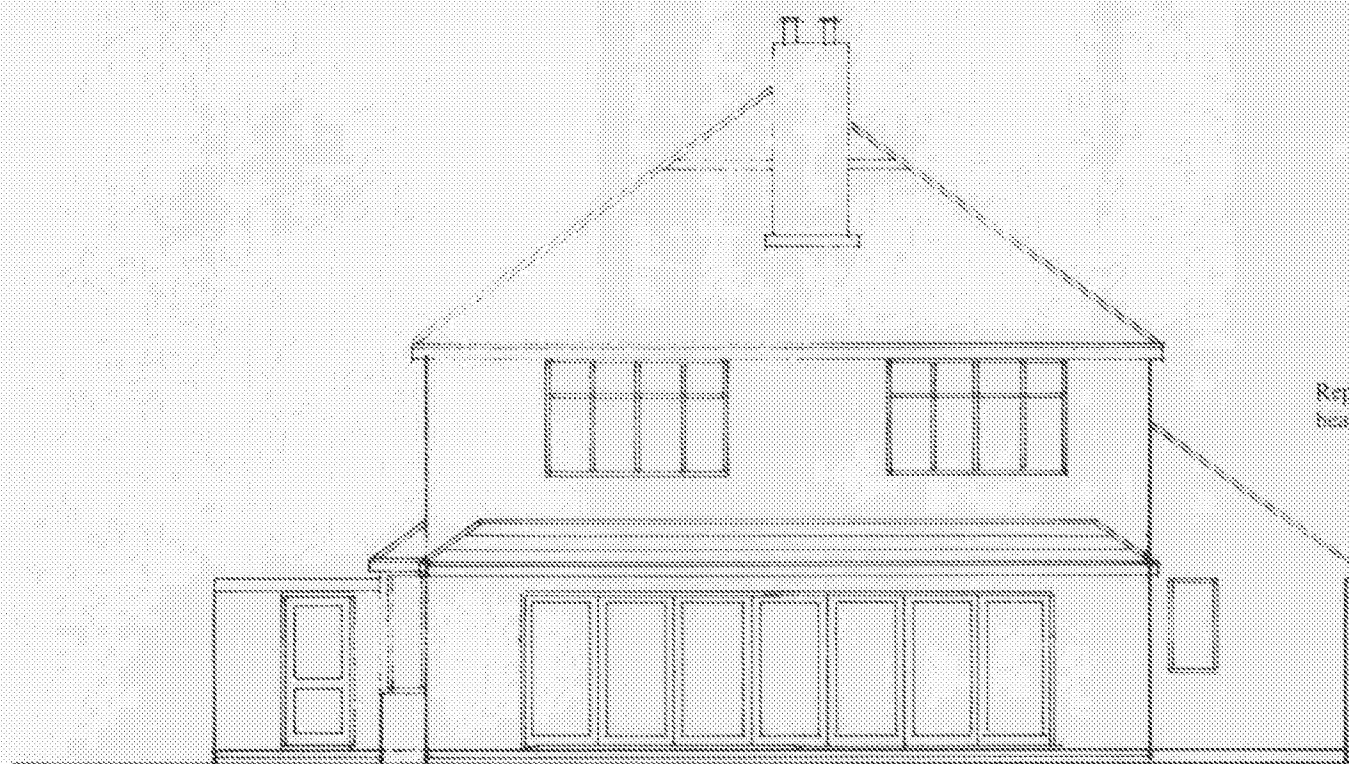


north

Replace existing aesthetic black timber beams with new natural oak beams.



south

1 : 100

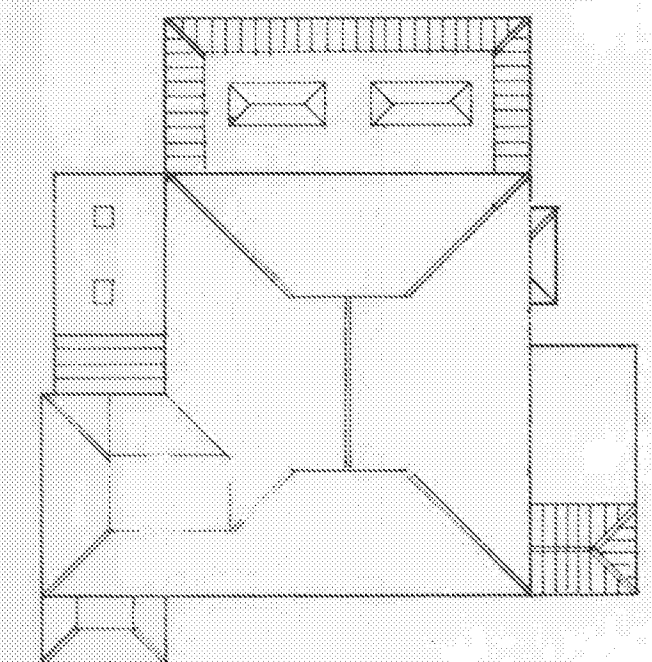

roof plan

1 : 200

Proposed

PROPOSED SINGLE STOREY EXTENSION AT 87, THE FAIRWAY, ALDWICK BAY
FOR MR. & MRS. C. SUTER.

sheet 2 of 3

Bryan Butcher
Rainbow Cottage
Nyetimber Lane
Bognor Regis PO21 3JX

