
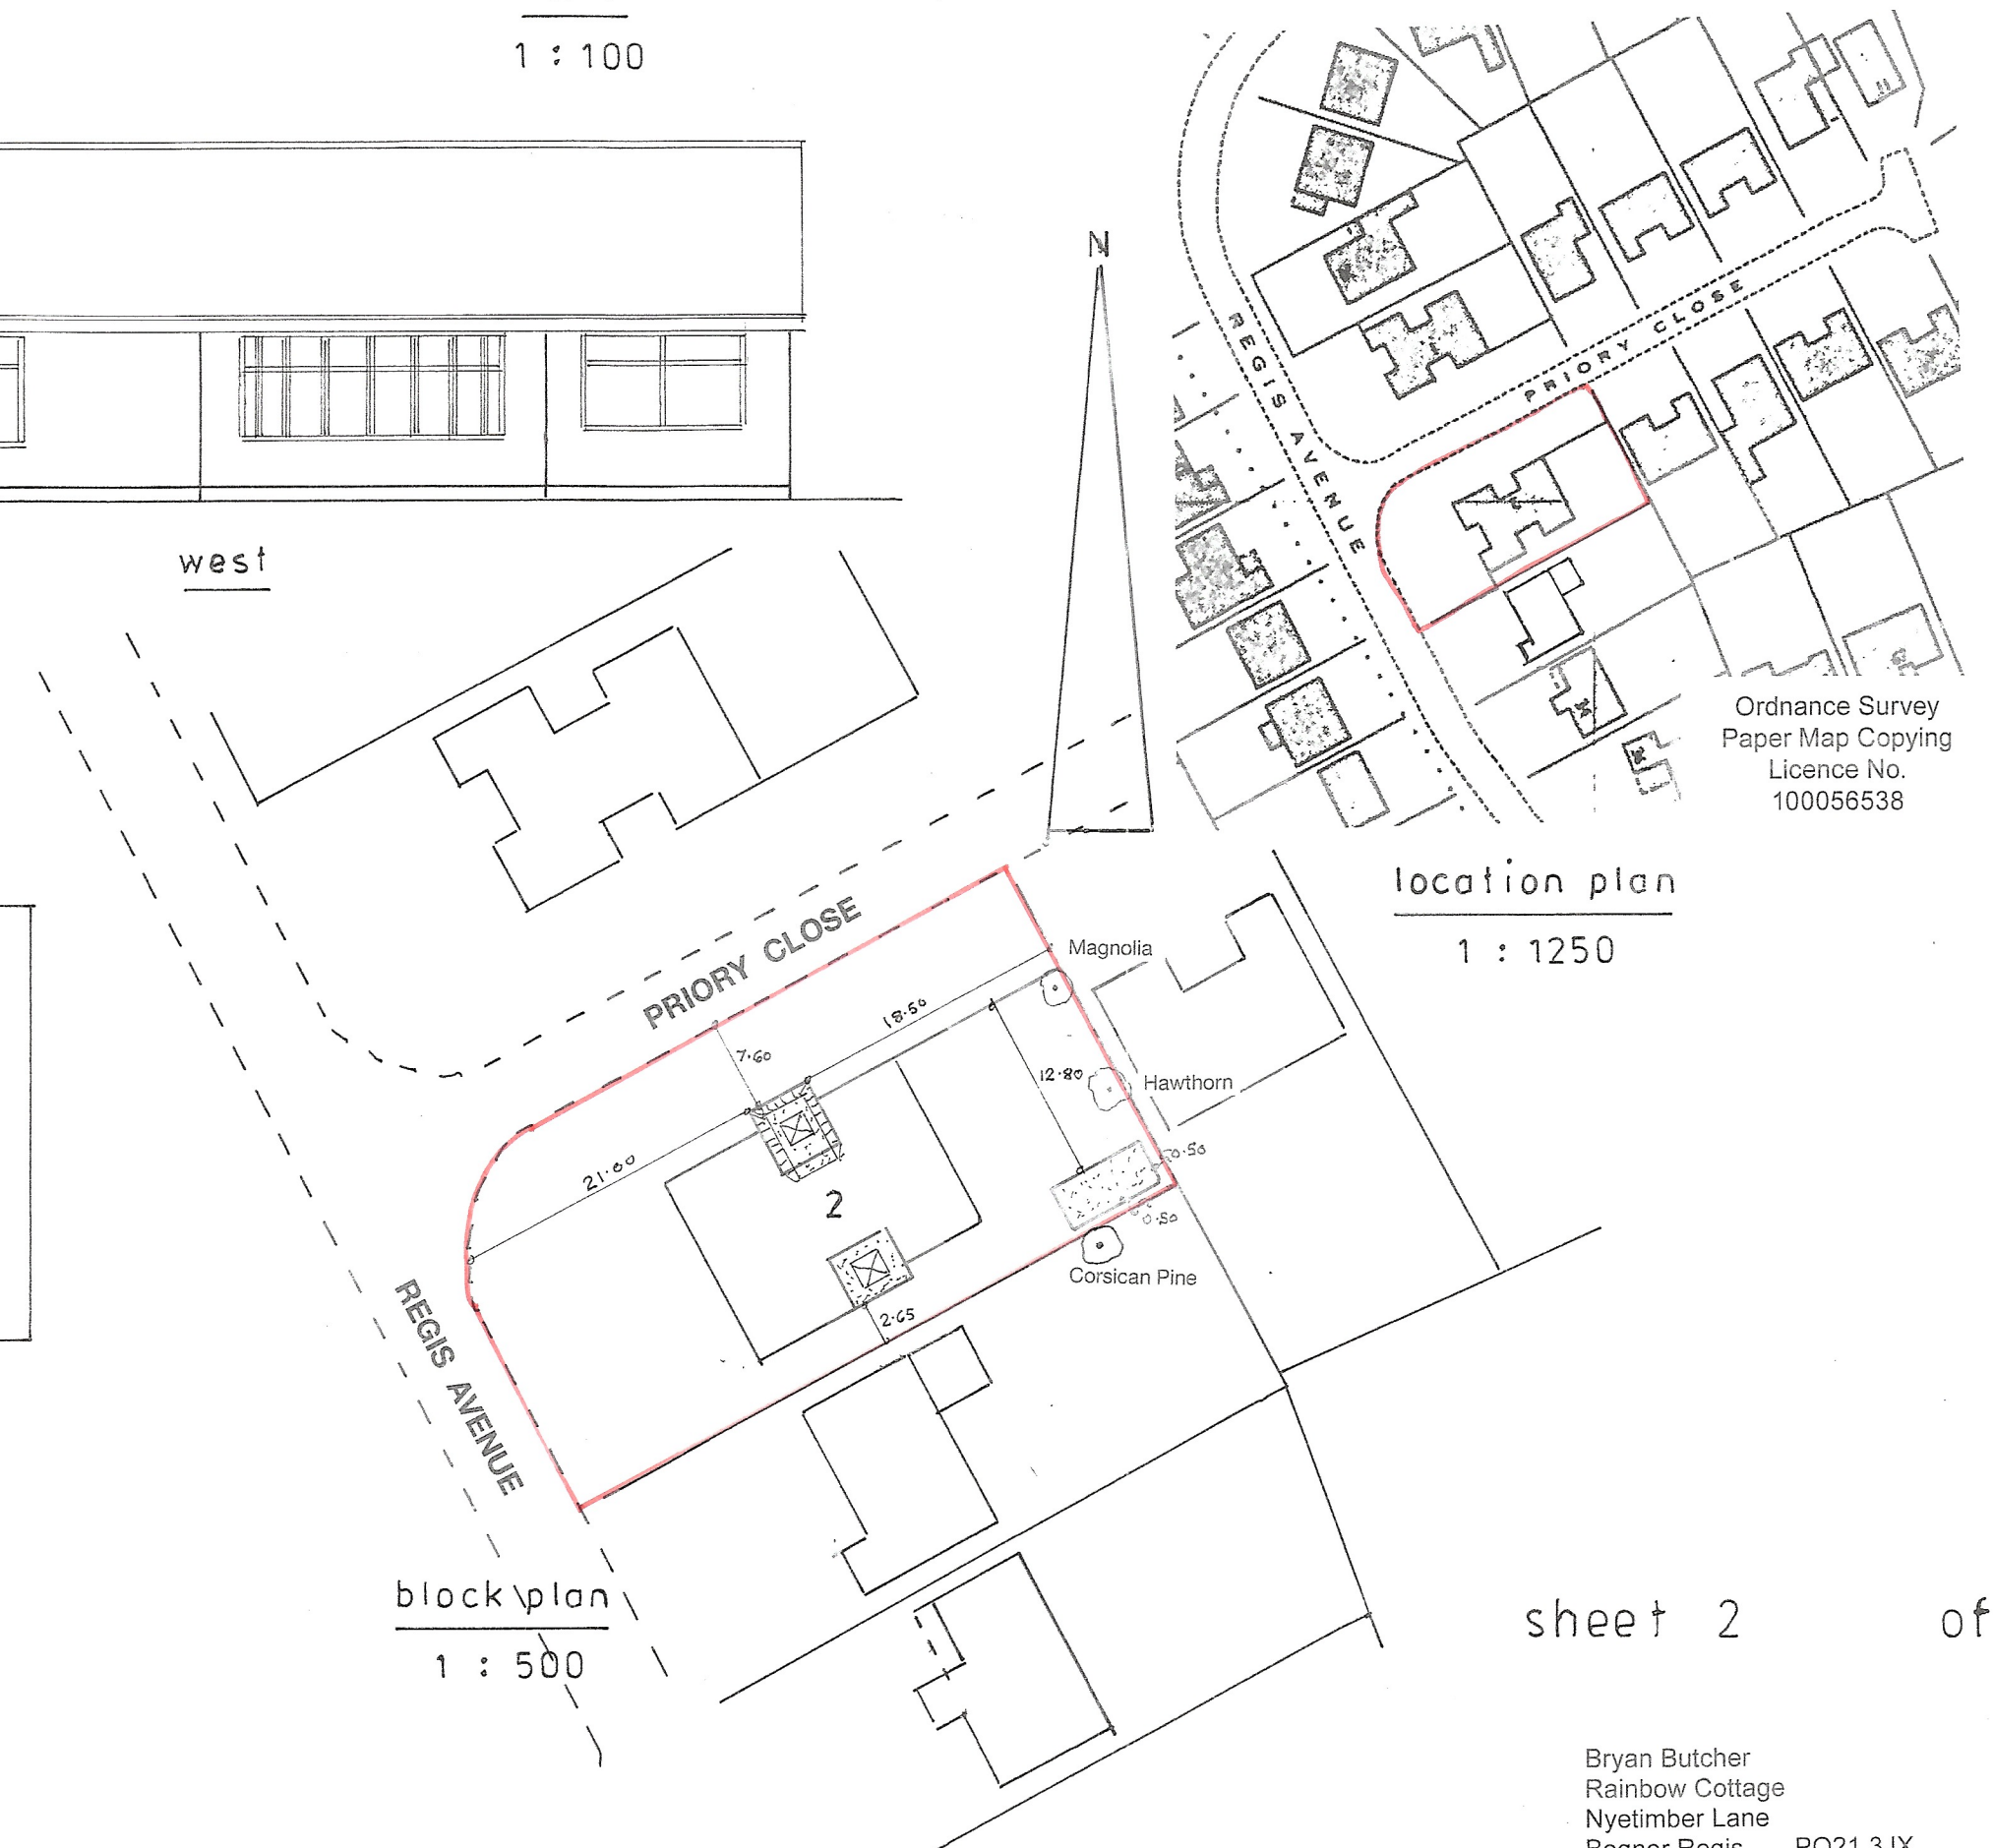
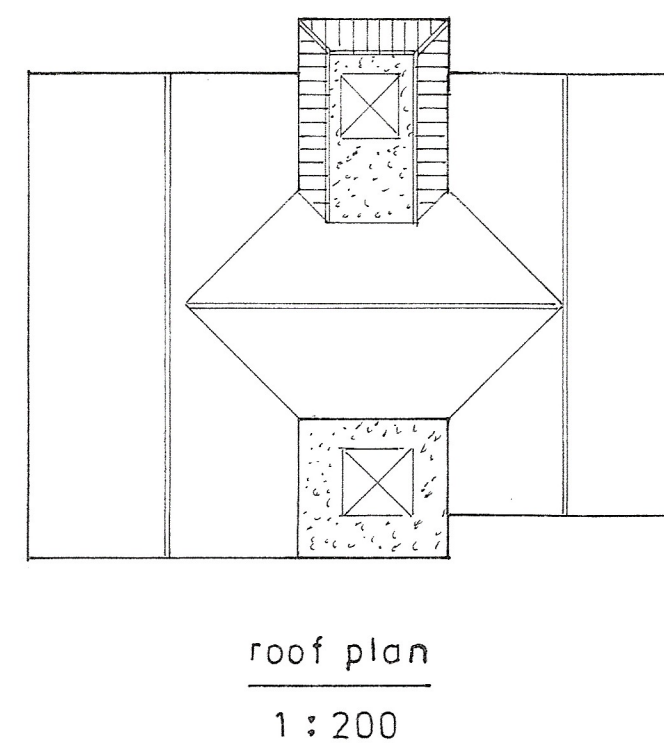
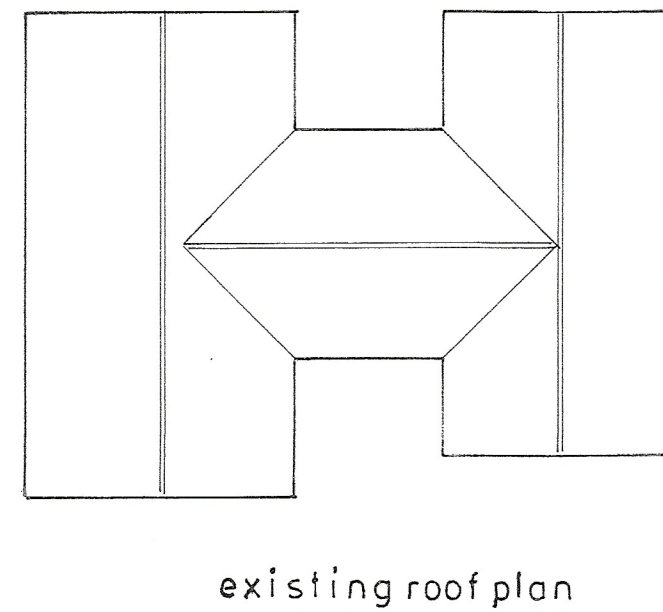
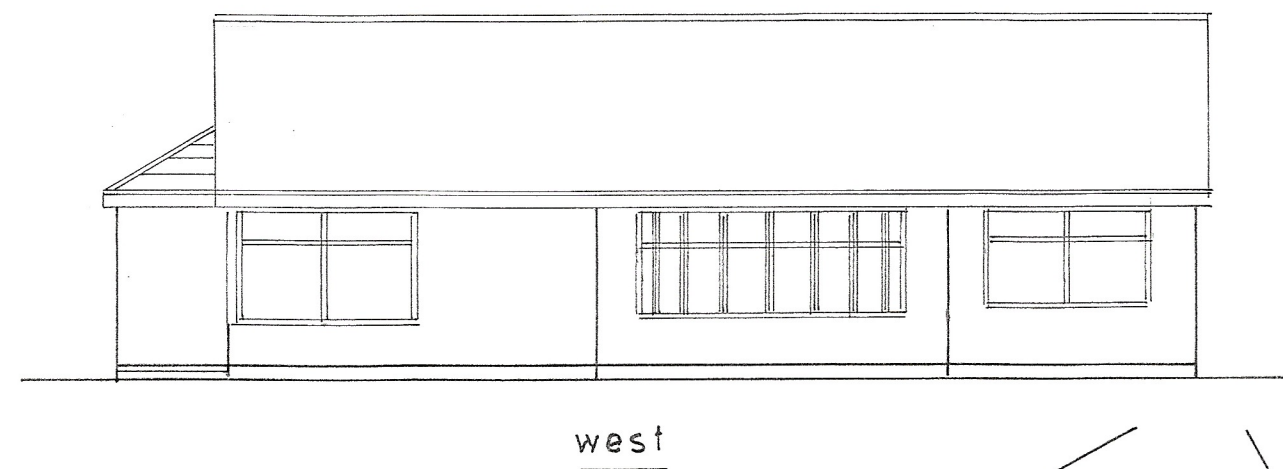
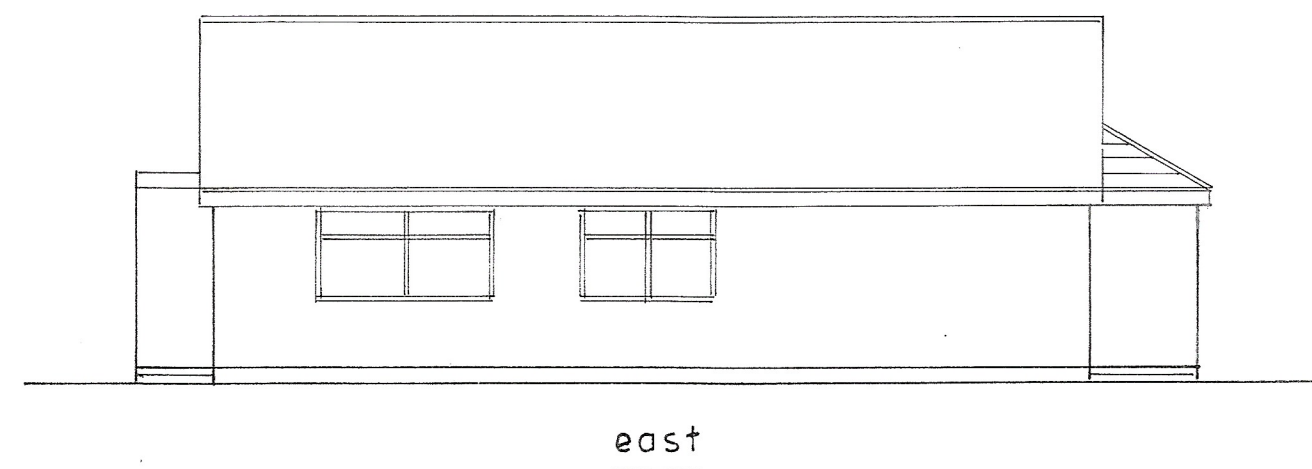
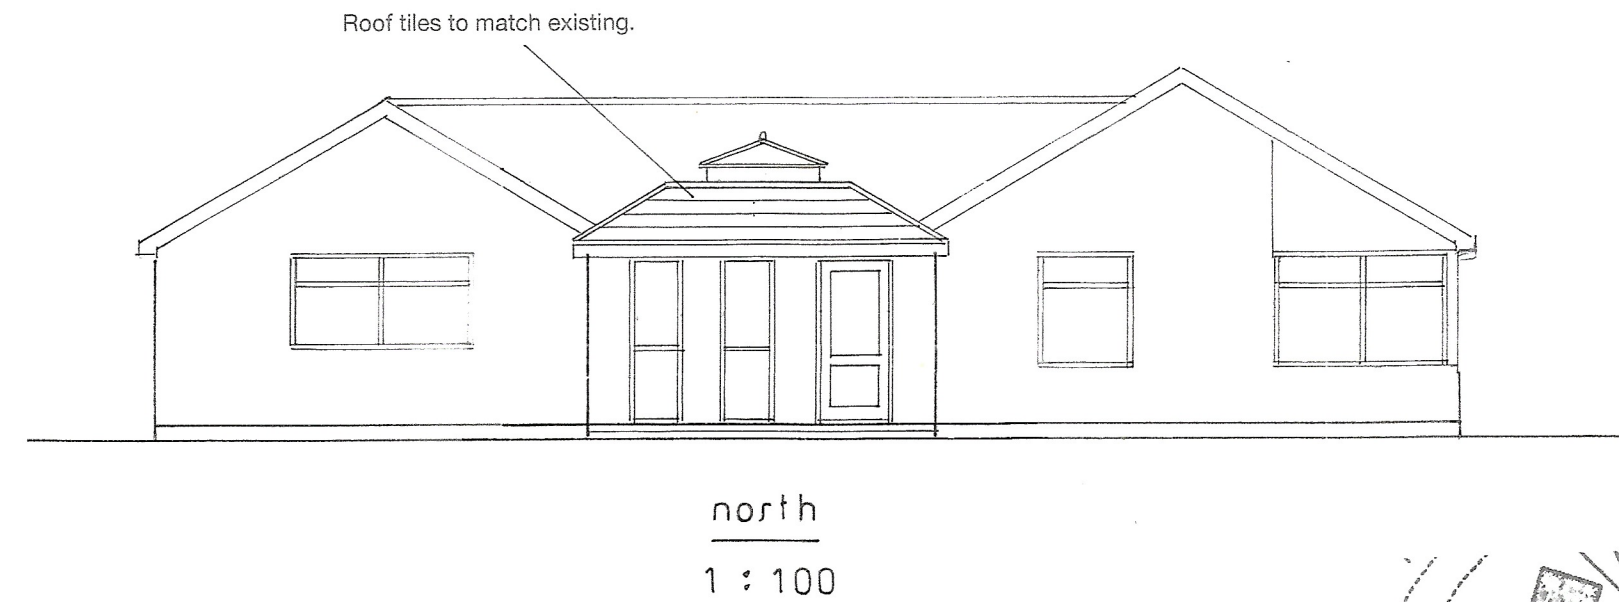


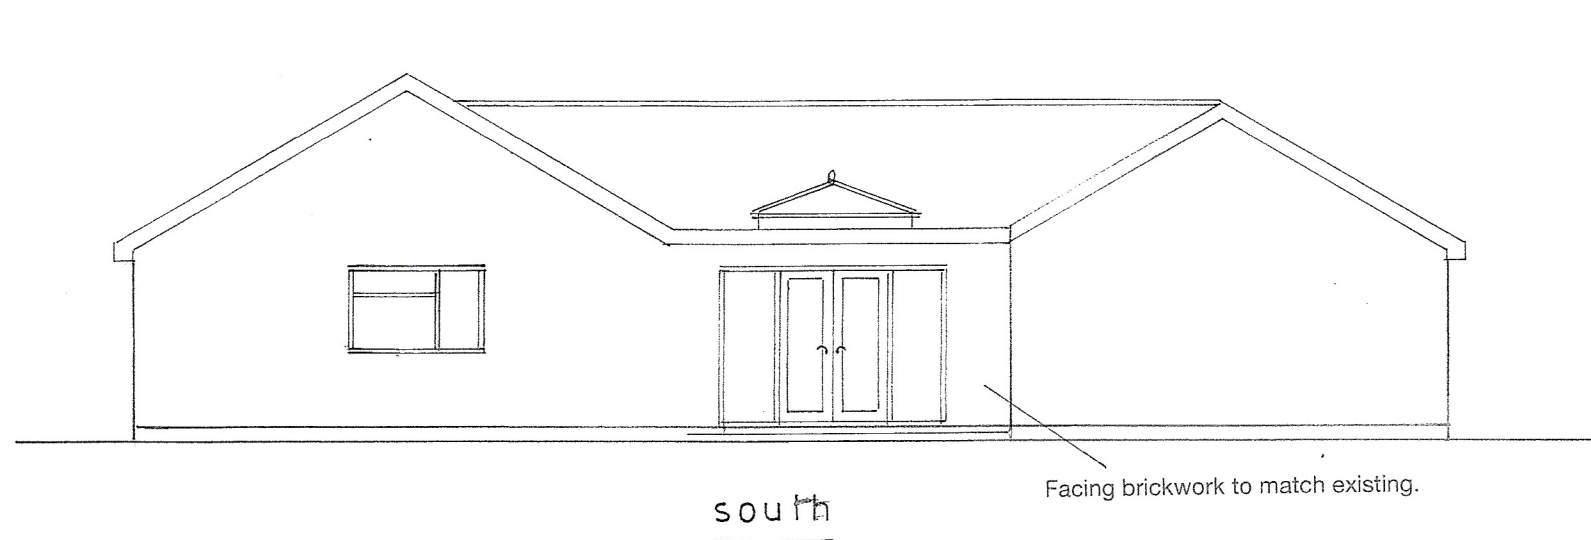

Proposed

PROPOSED SINGLE STOREY EXTENSIONS AT 2, PRIORY CLOSE, ALDWICK BAY
FOR MR. & MRS. A. MARTIN.

sheet 2 of 4

Bryan Butcher
Rainbow Cottage
Nyetimber Lane
Bognor Regis PO21 3JX
01243 266871
07973 233442
bryan.butcher@btinternet.com
www.bryanbutcher.com