


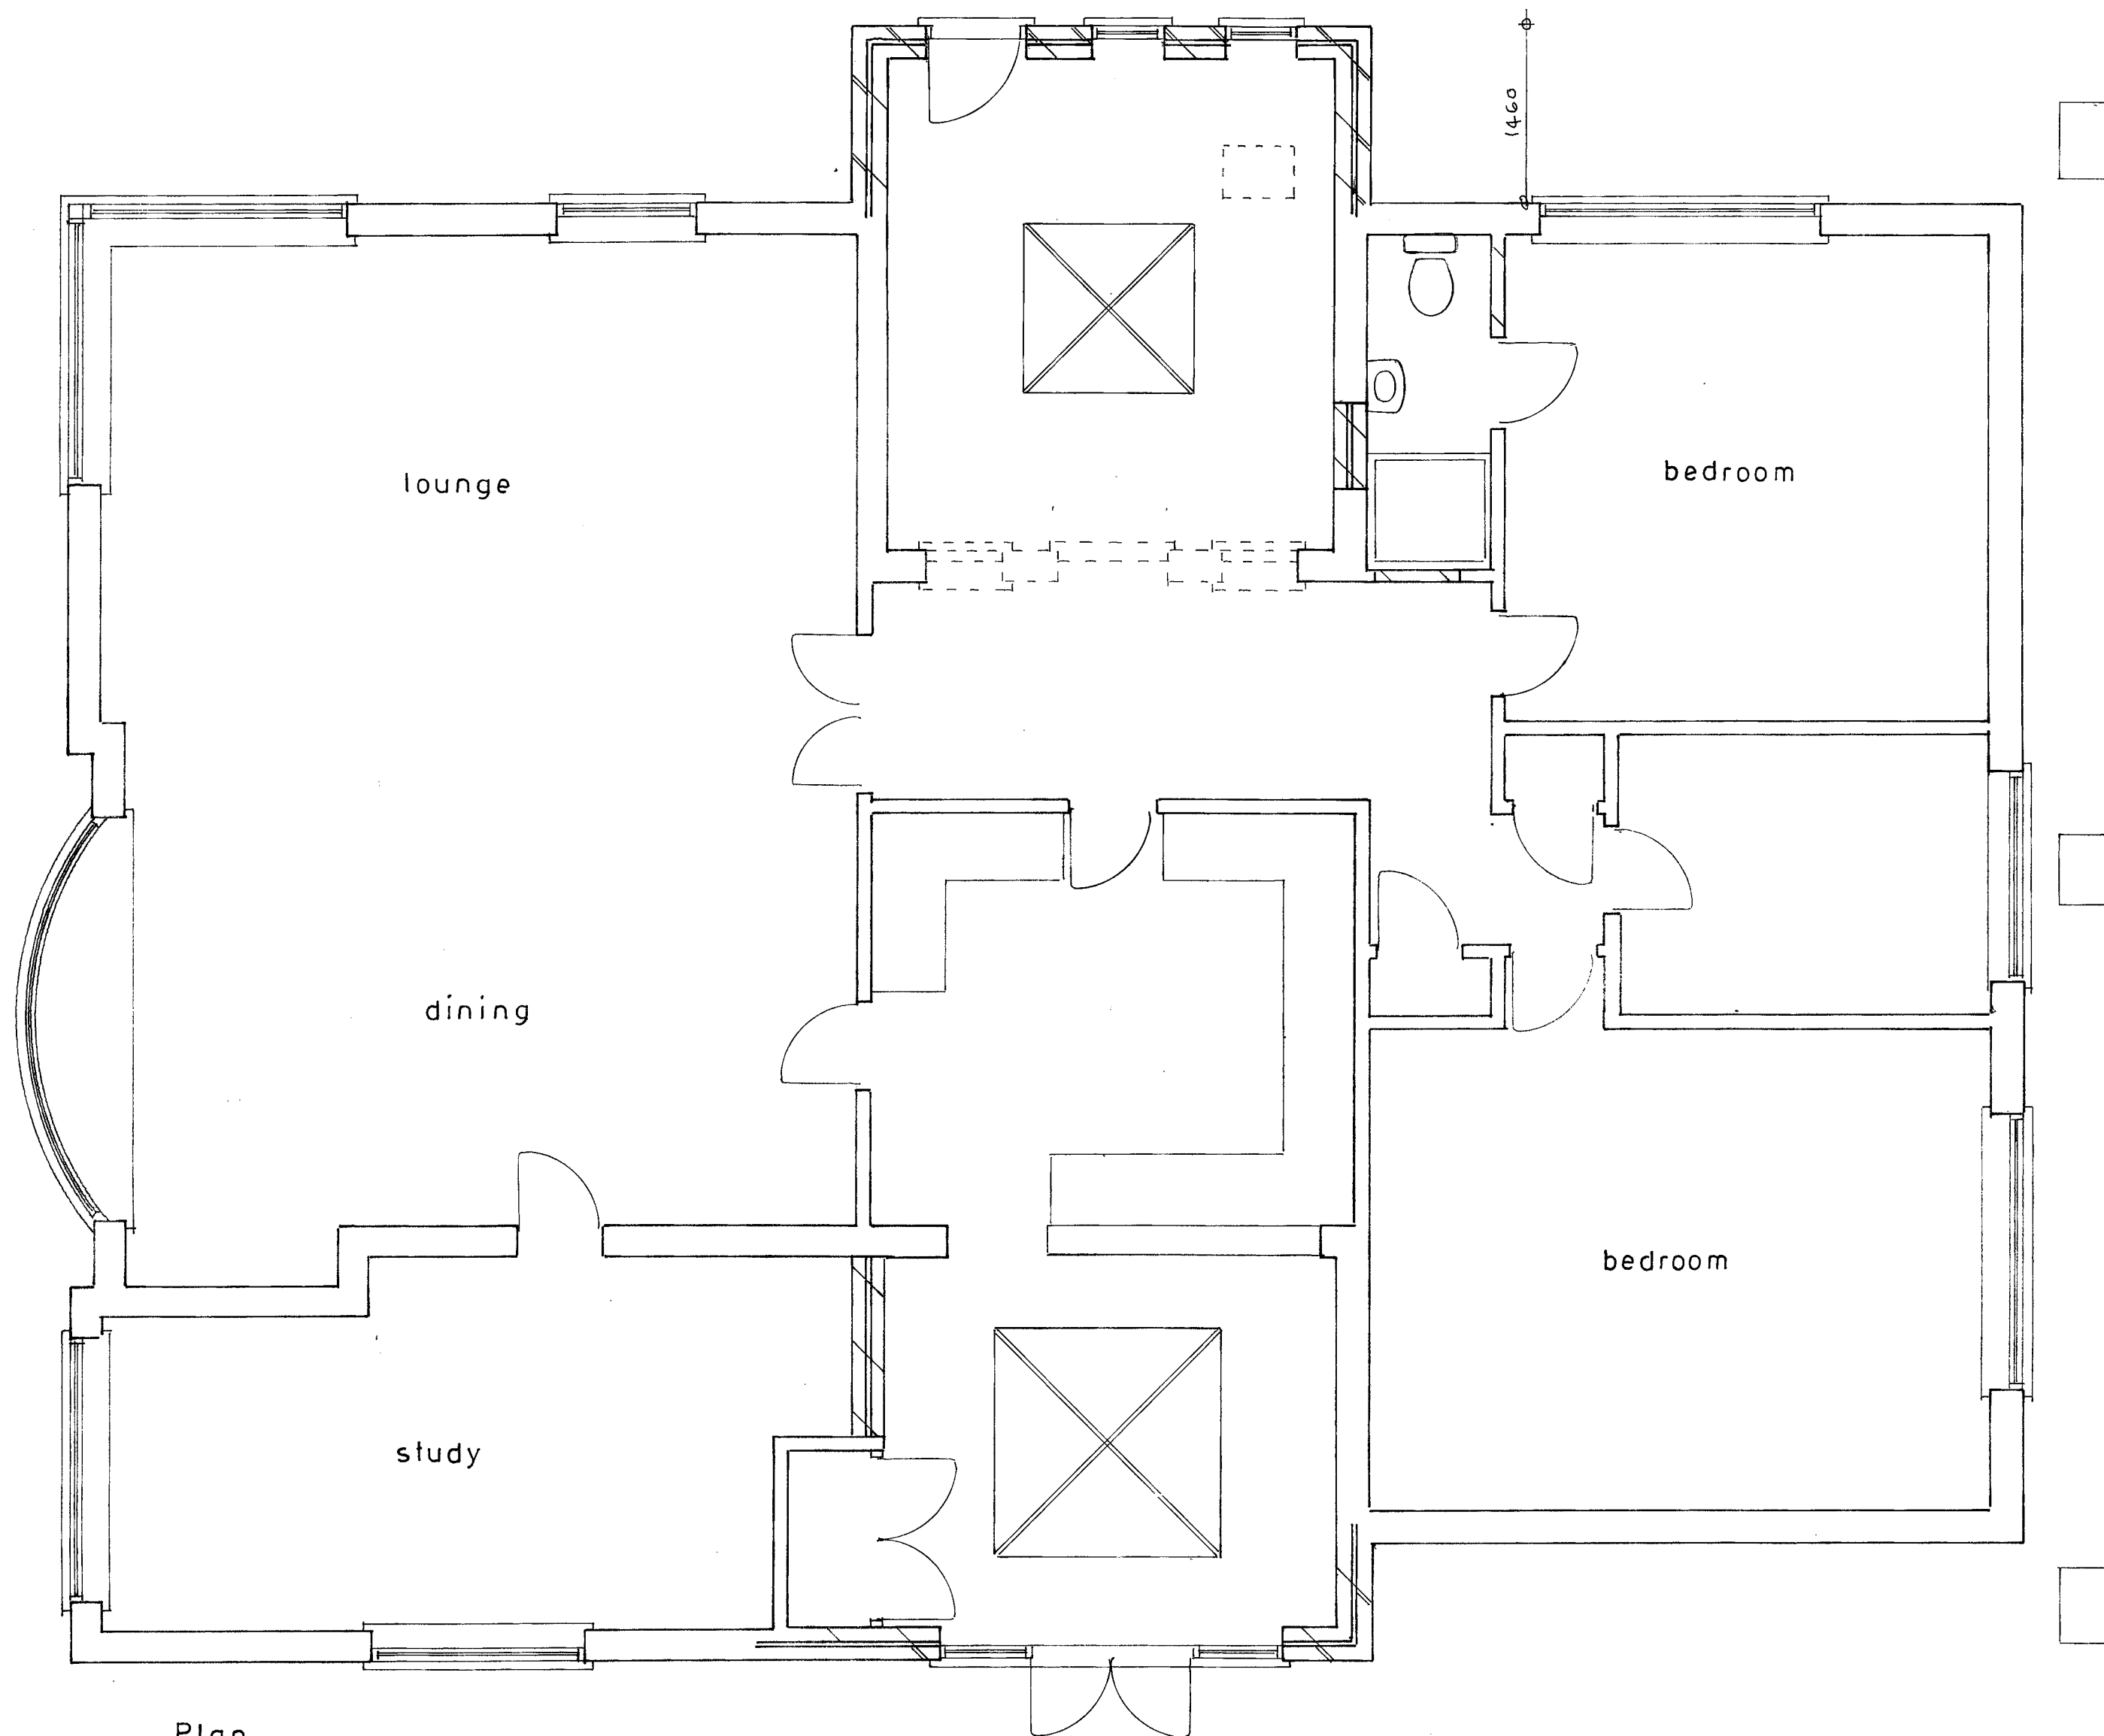

Plan
1 : 50


Proposed

PROPOSED SINGLE STOREY EXTENSIONS AT 2, PRIORY CLOSE, ALDWICK BAY
FOR MR. & MRS. A. MARTIN.

sheet 1 of 4

Bryan Butcher
Rainbow Cottage
Nyetimber Lane
Bognor Regis PO21 3JX
01243 266871
07973 233442
bryan.butcher@btinternet.com
www.bryanbutcher.com

Facing brickwork to match existing dwelling.

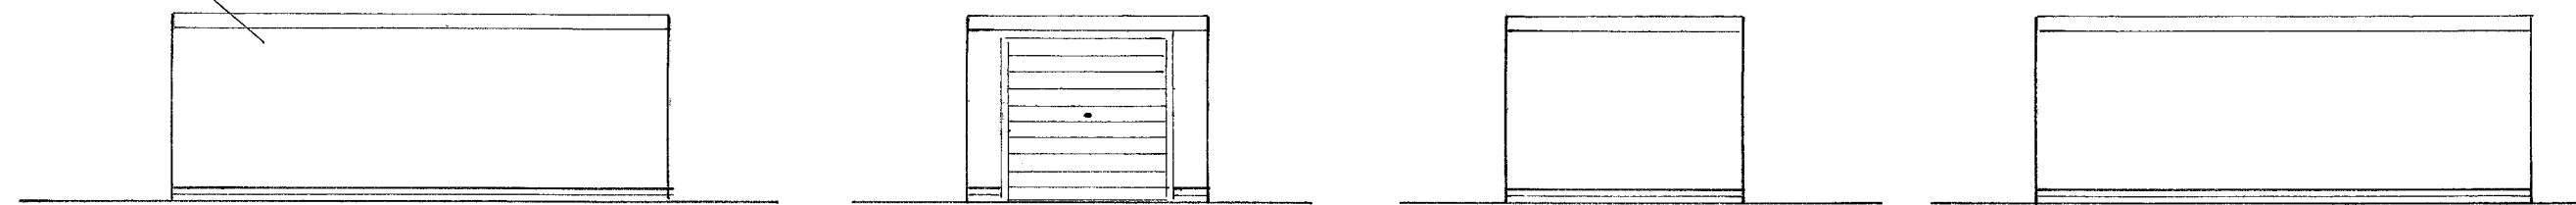



north

west


east

south

1 : 100

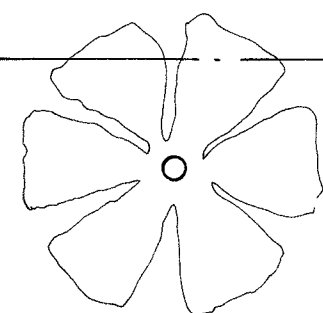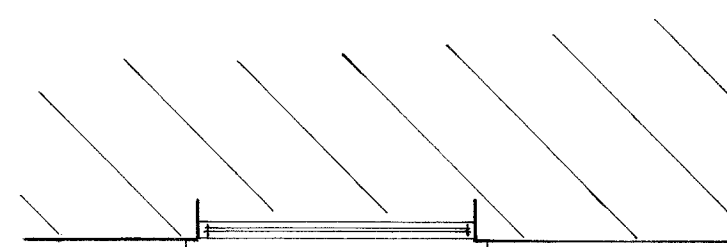

BOUNDARY

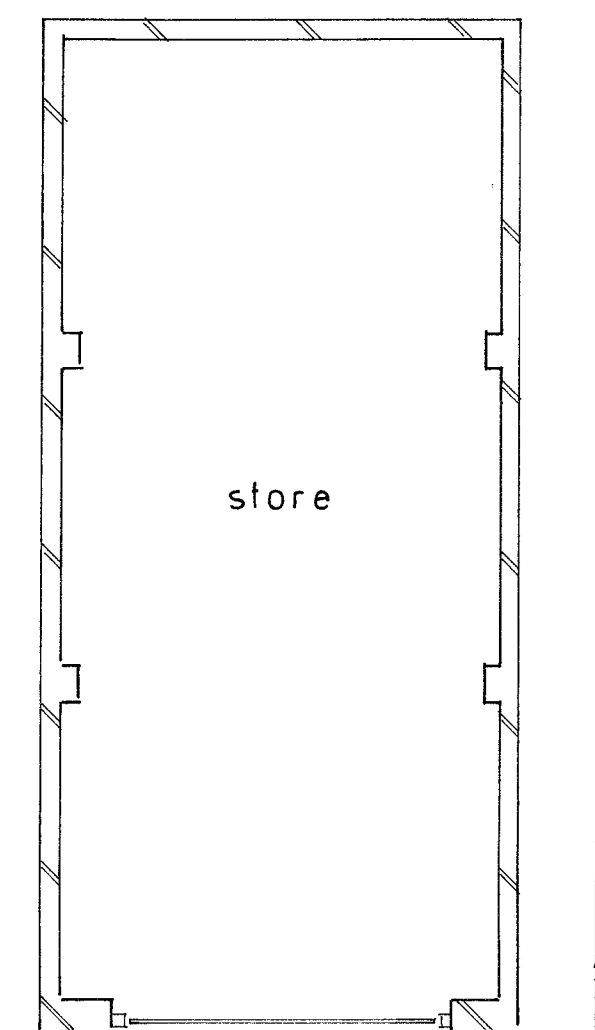

store

500


6700

3150

500

Plan

1 : 50

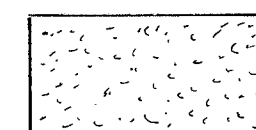

roof plan


1 : 200

Proposed

PROPOSED DETACHED OUTBUILDING AT 2, PRIORY CLOSE, ALDWICK BAY
FOR MR. & MRS. A. MARTIN.


sheet 3 of 4

Bryan Butcher
Rainbow Cottage
Nyetimber Lane
Bognor Regis PO21 3JX
01243 266871
07973 233442
bryan.butcher@btinternet.com
www.bryanbutcher.com

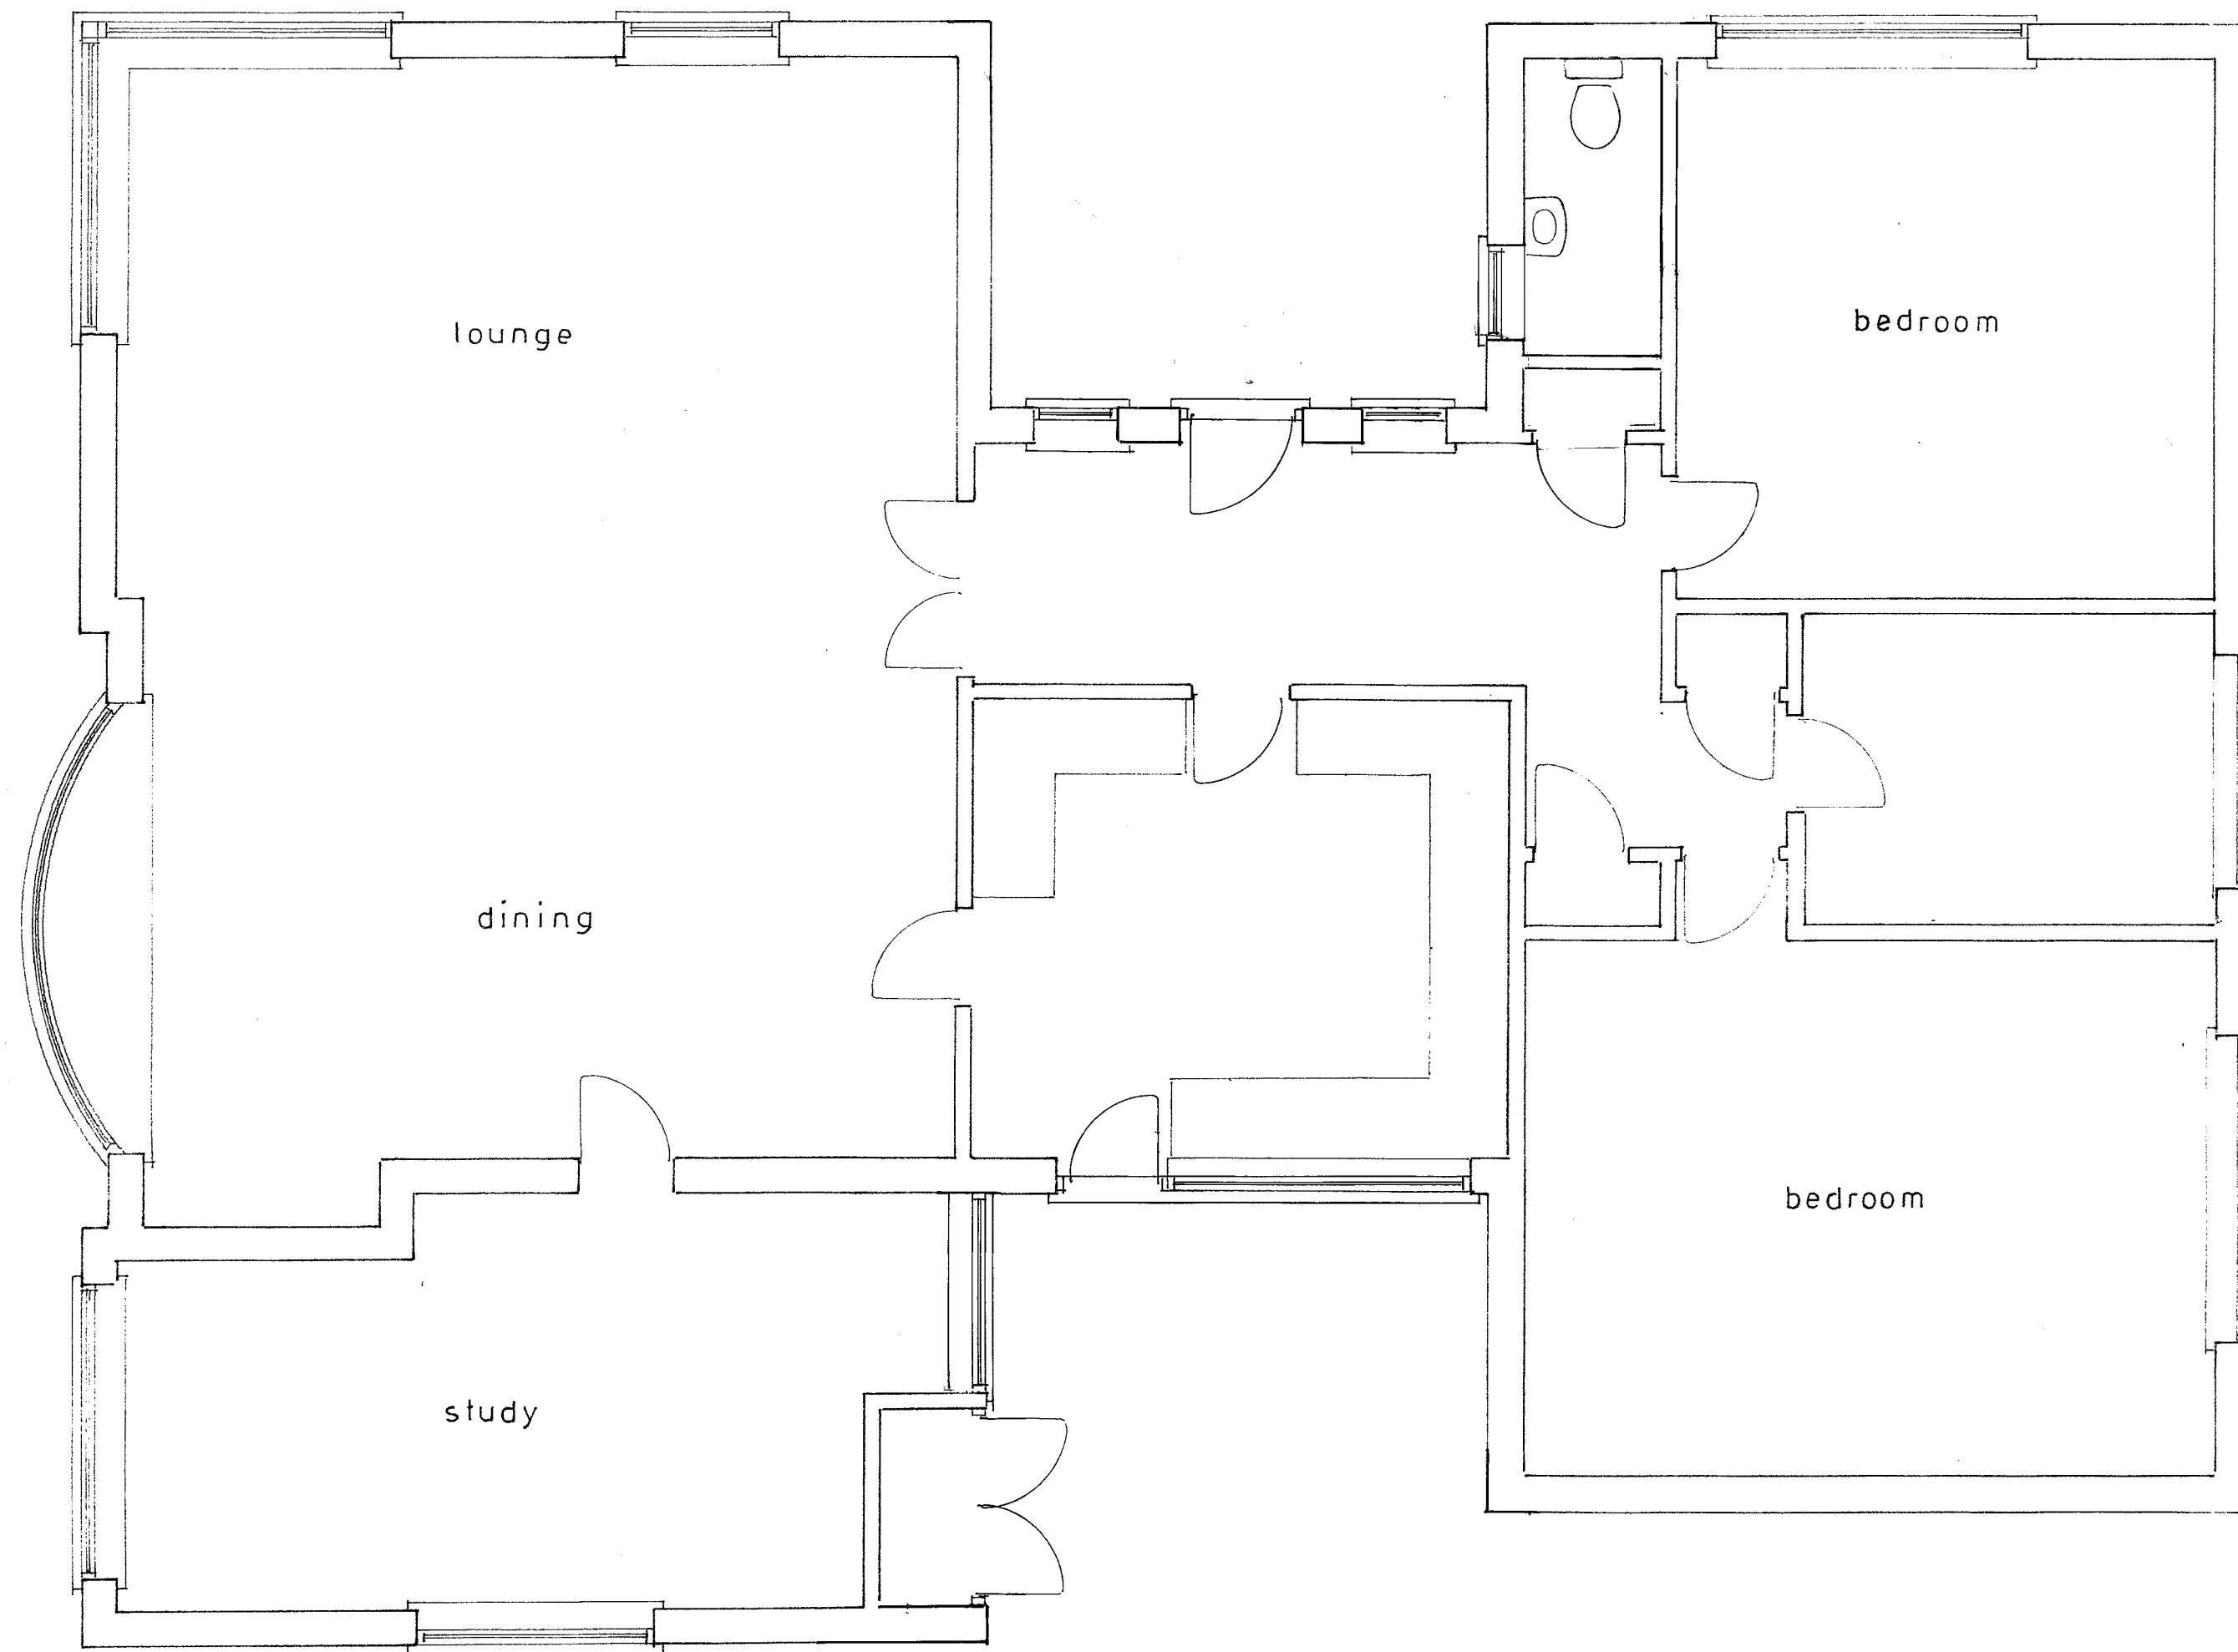


Plan
1 : 50


Existing

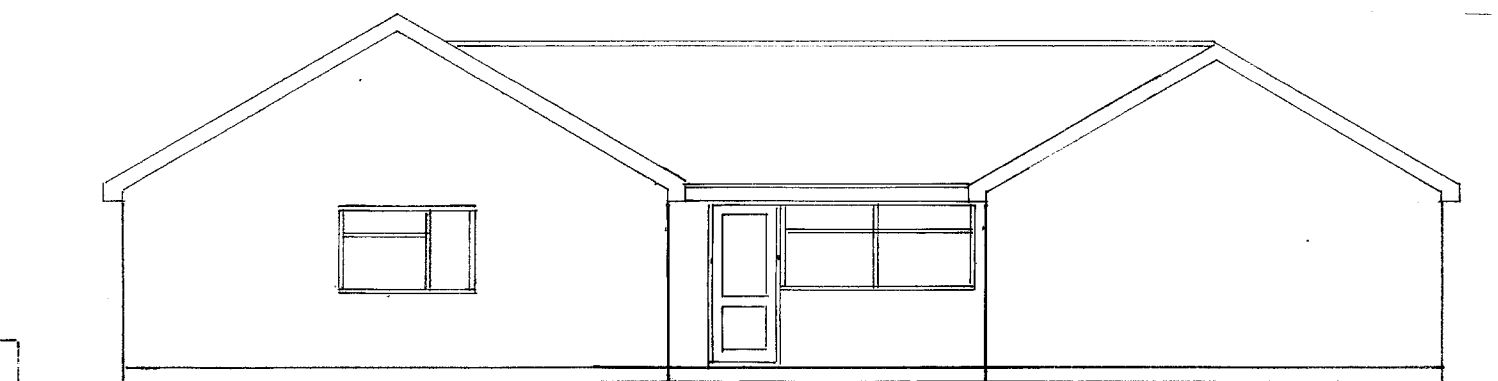


south

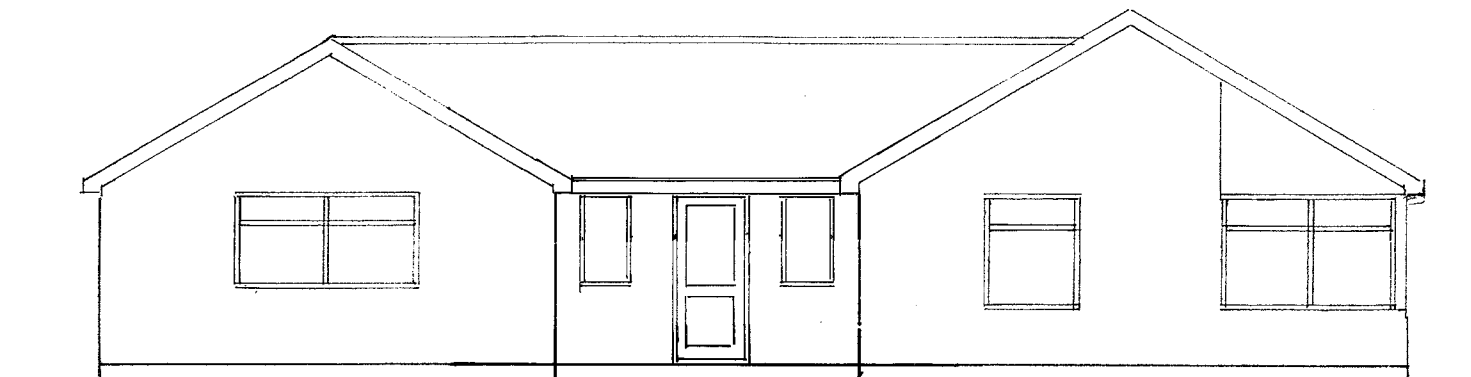

north
1 : 100

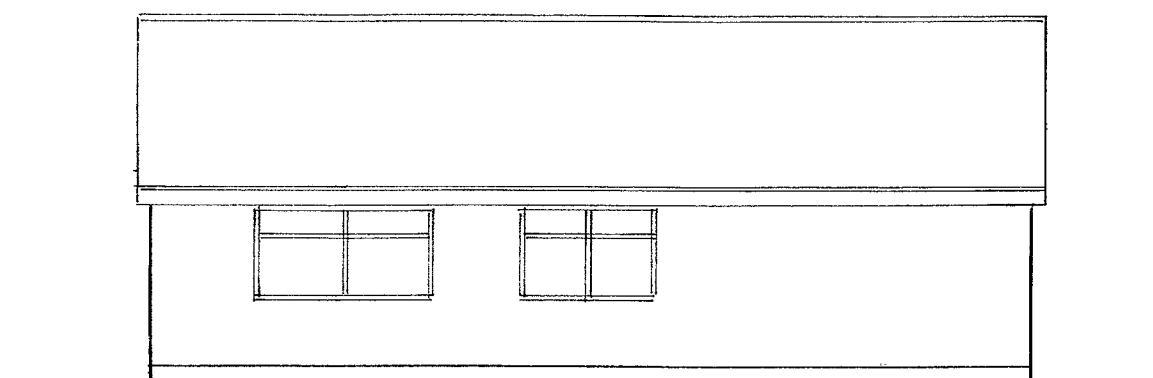

east

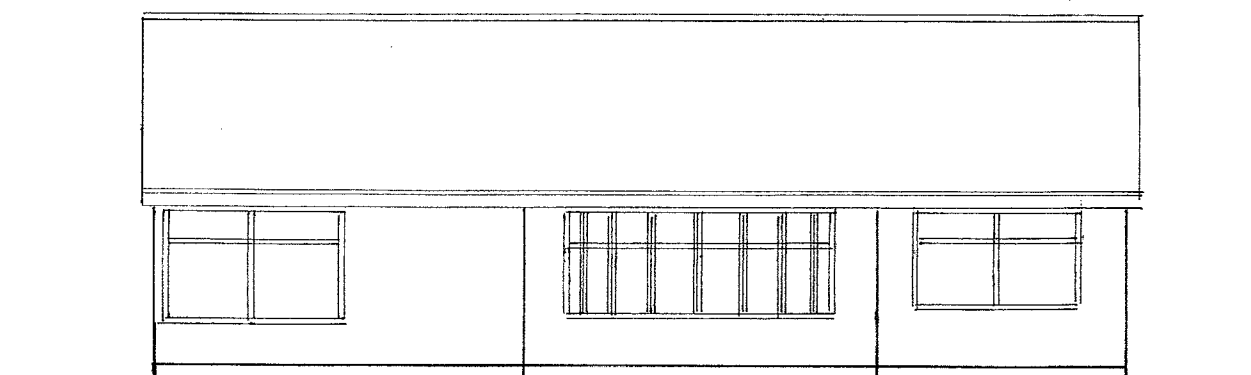

west

sheet 4 of 4

PROPOSED SINGLE STOREY EXTENSIONS AT 2, PRIORY CLOSE, ALDWICK BAY
FOR MR. & MRS. A. MARTIN.

Bryan Butcher
Rainbow Cottage
Nyetimber Lane
Bognor Regis PO21 3JX
01243 266871
07973 233442
bryan.butcher@btinternet.com
www.bryanbutcher.com