




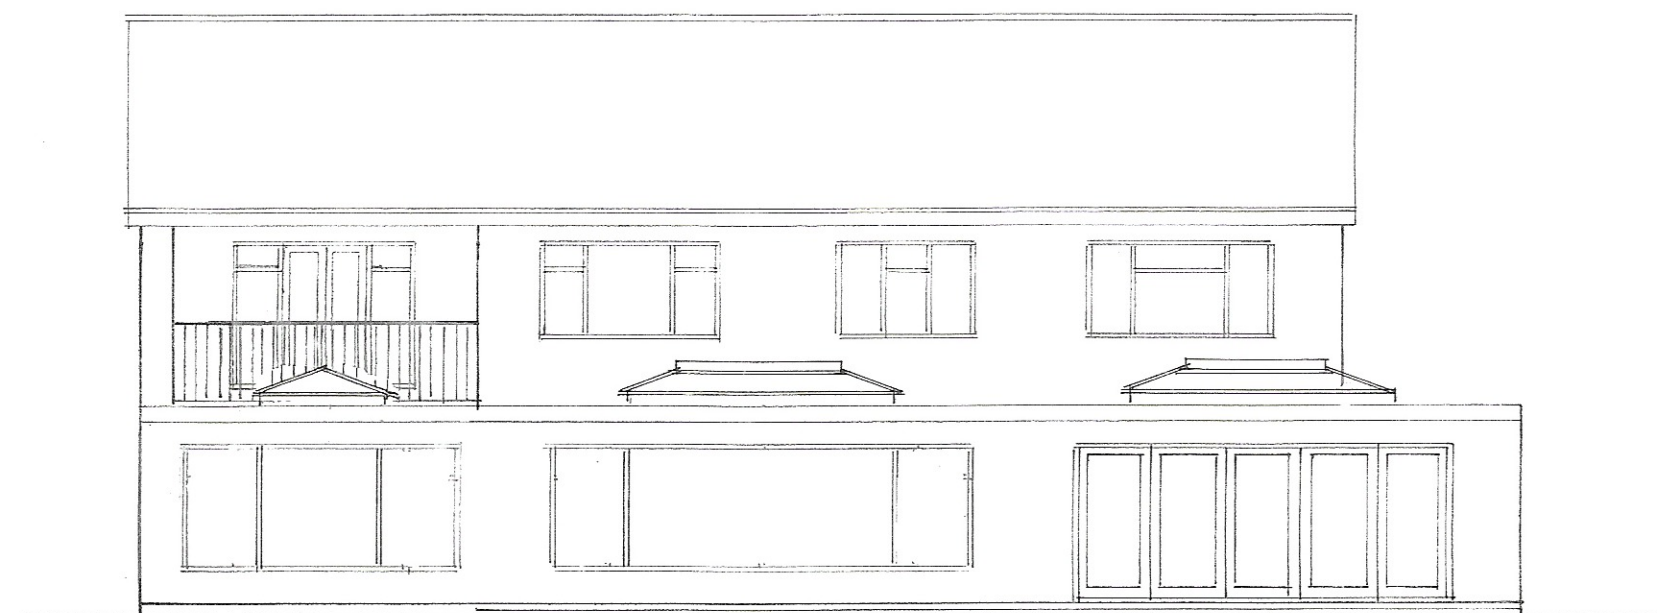


south  
1 : 100

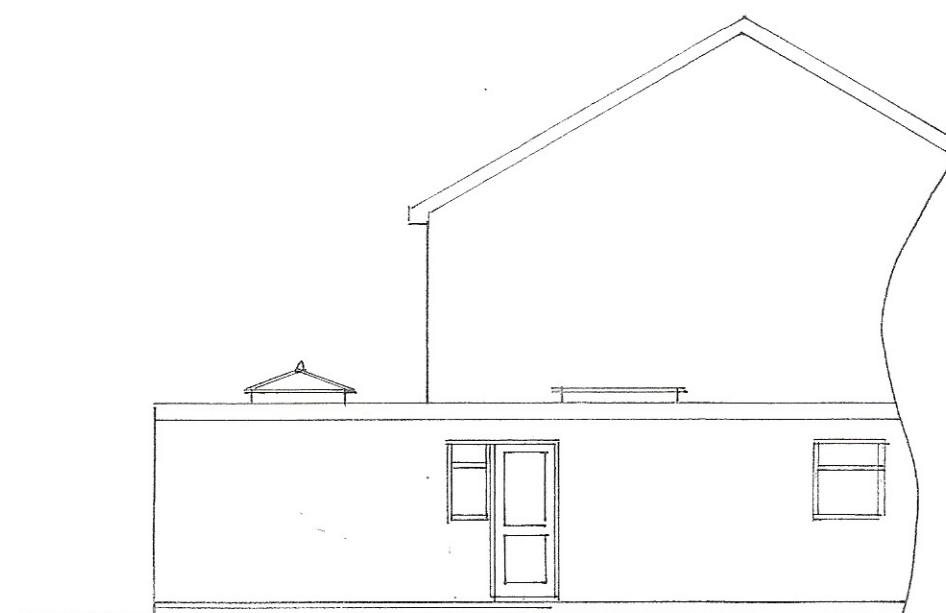

east

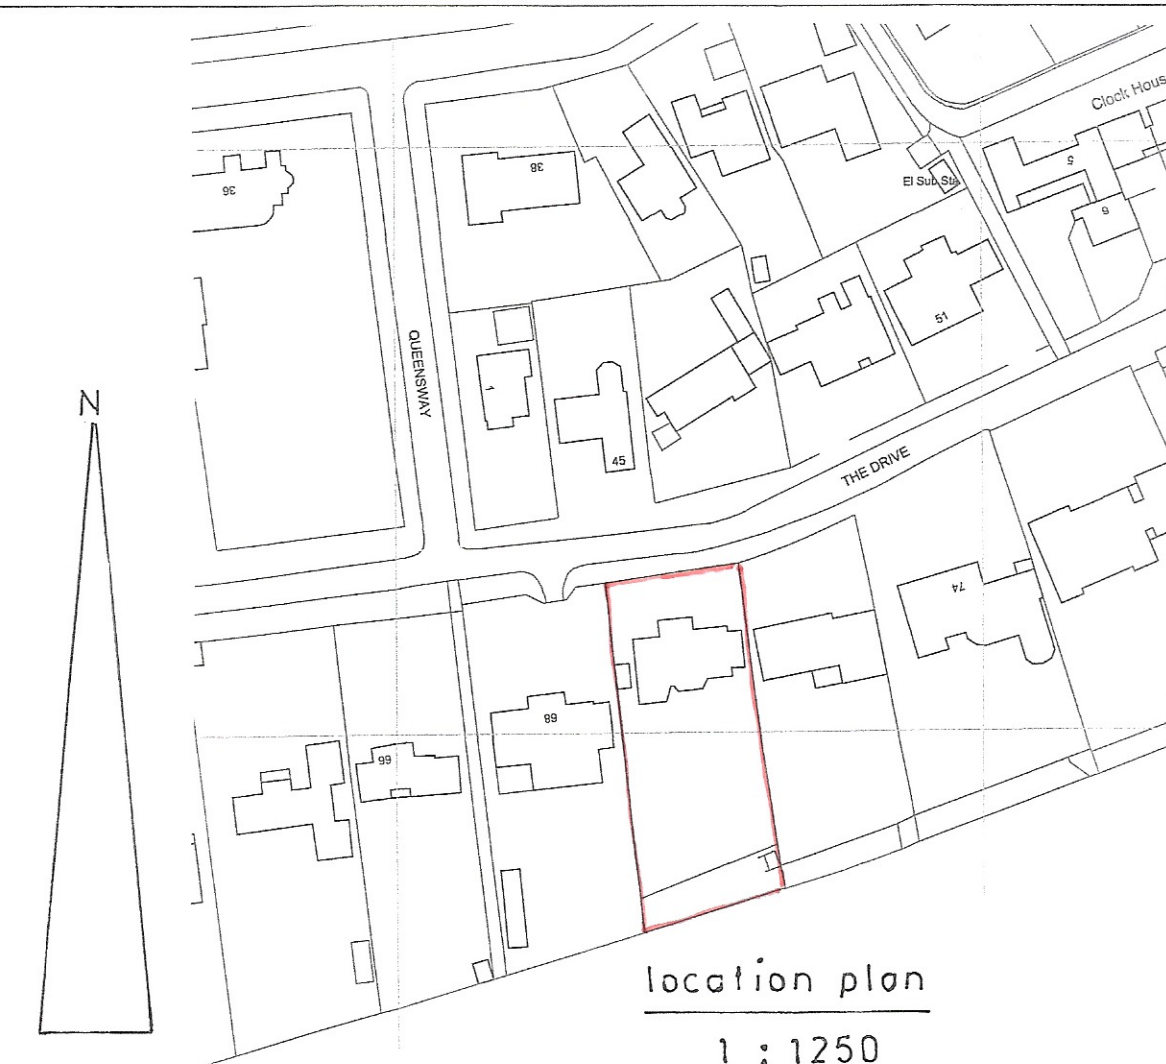

location plan  
1 : 1250

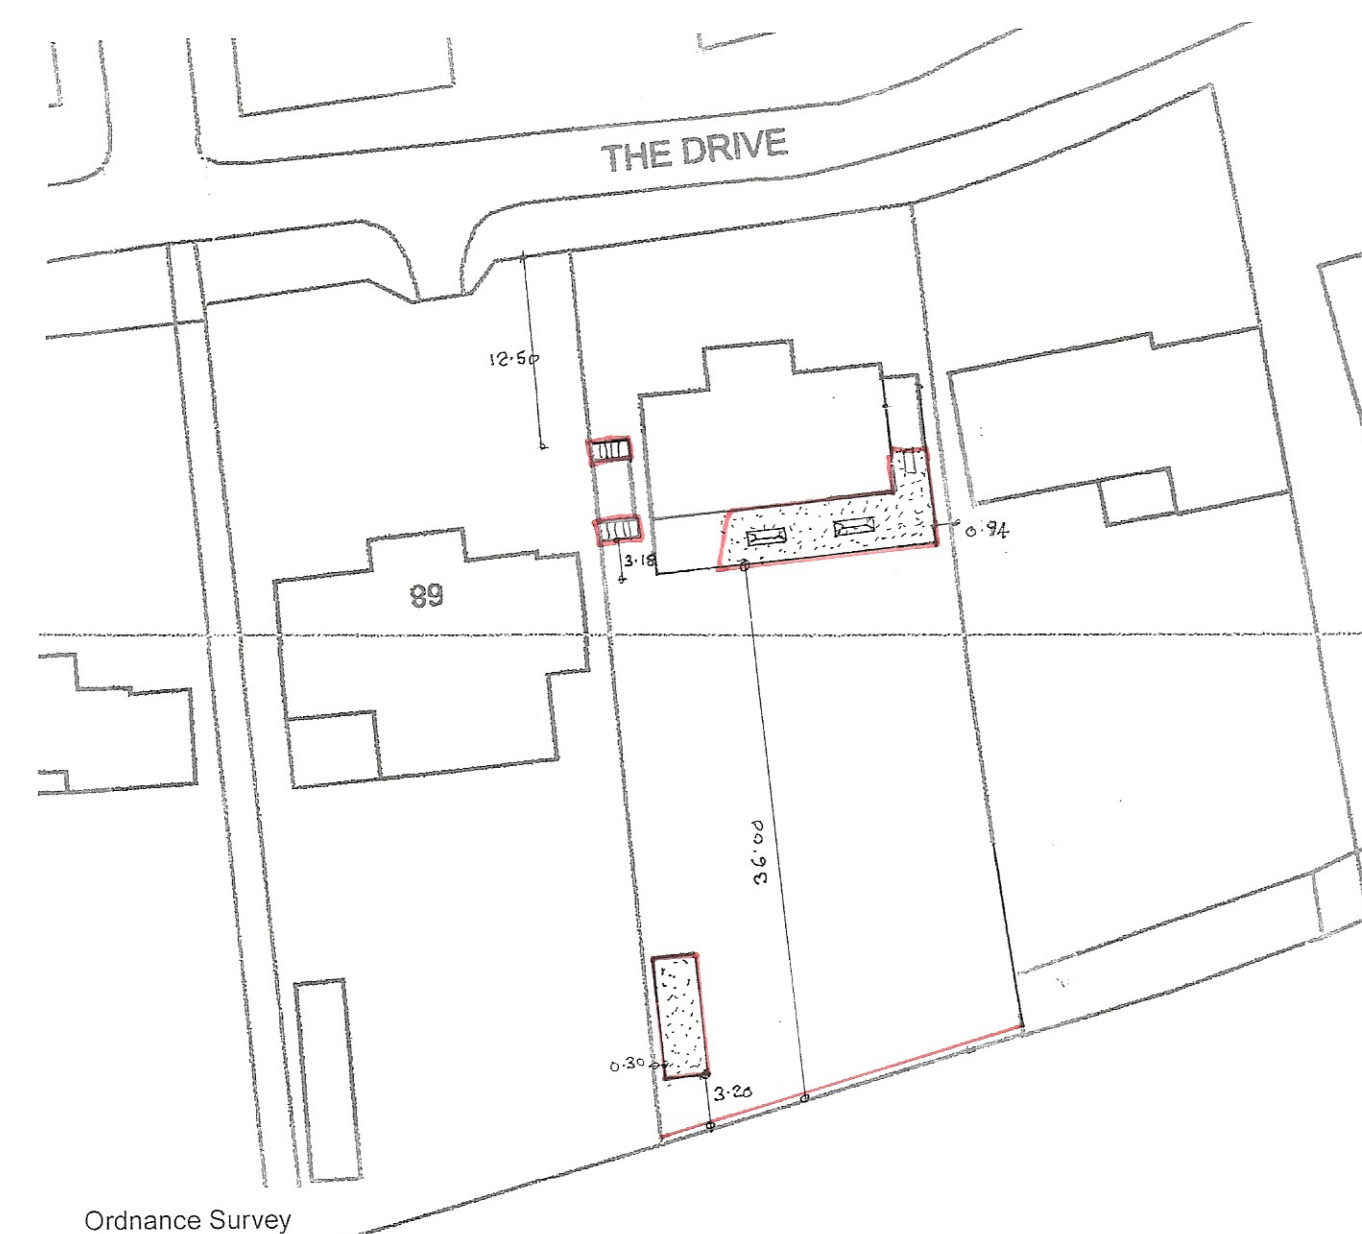

Ordnance Survey  
Paper Map Copying  
Licence No.  
100056538

block plan  
1 : 500

sheet 2 of 5

Proposed

PROPOSED SINGLE STOREY EXTENSION AT 70, THE DRIVE, ALDWICK  
FOR MR. & MRS. T. JARMAN.

Bryan Butcher  
Rainbow Cottage  
Nyetimber Lane  
Bognor Regis PO21 3JX  
01243 266871  
07973 233442  
bryan.butcher@btinternet.com  
www.bryanbutcher.com