




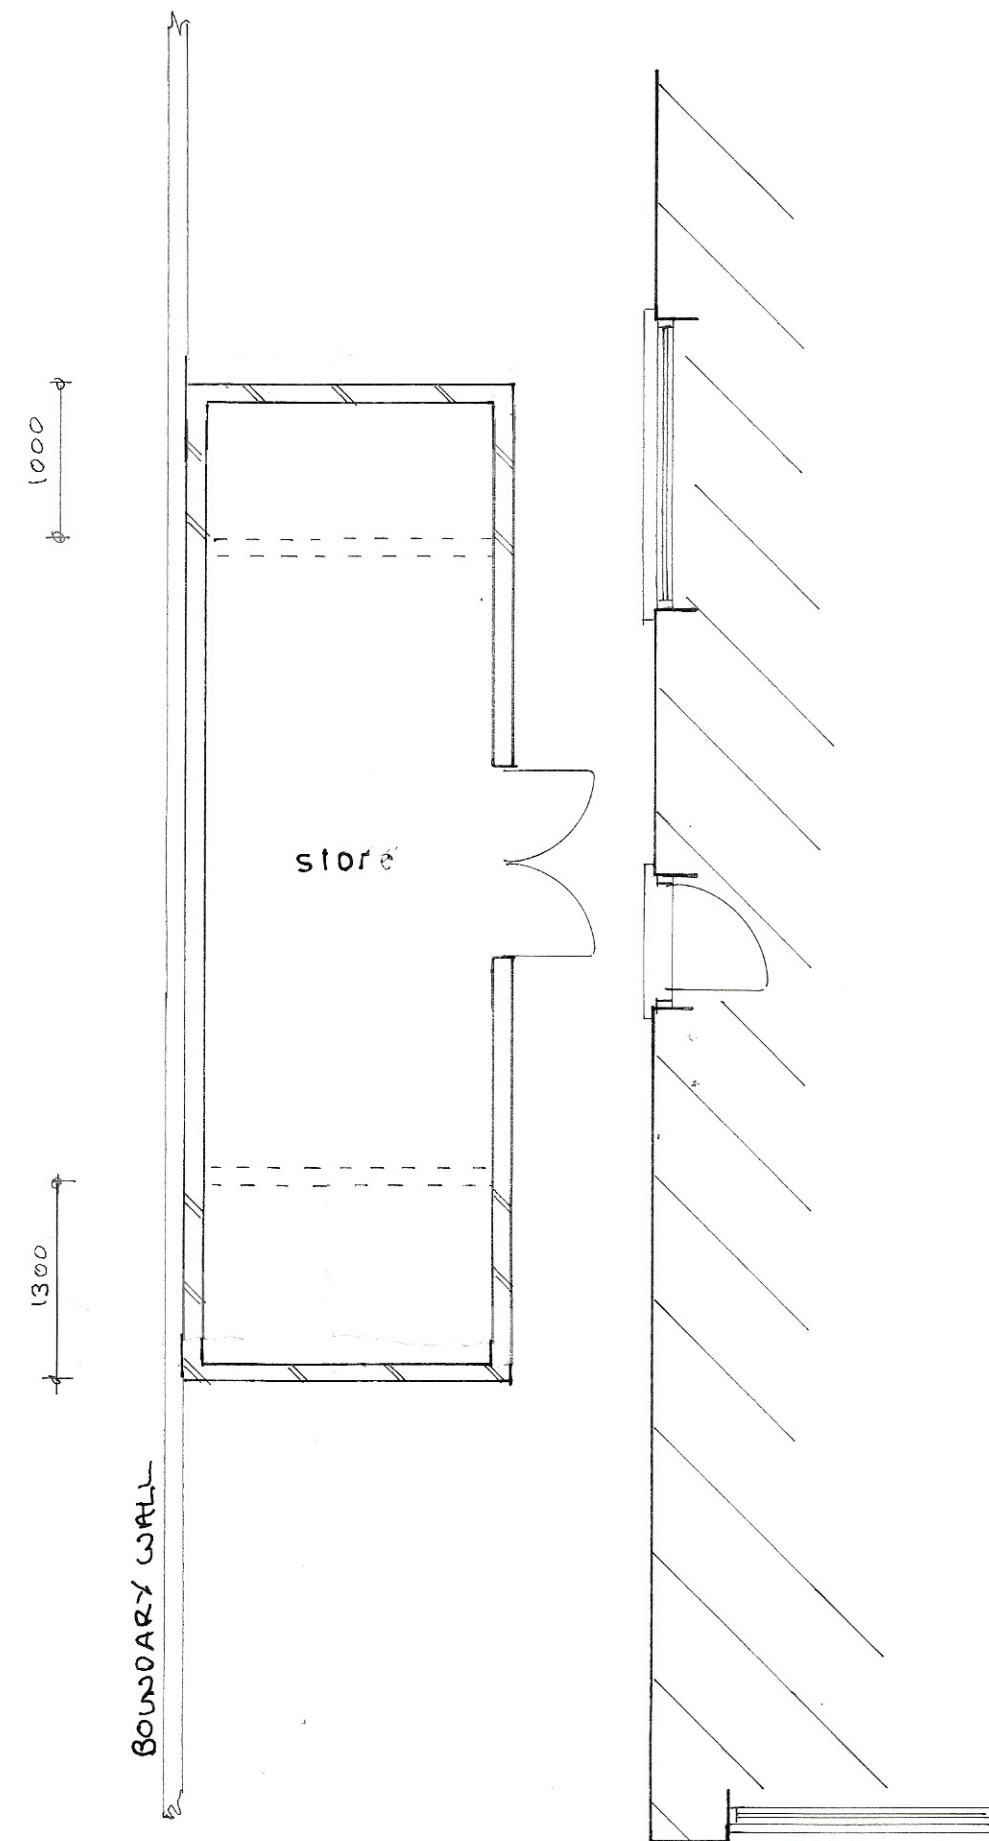

Plan
1 : 50

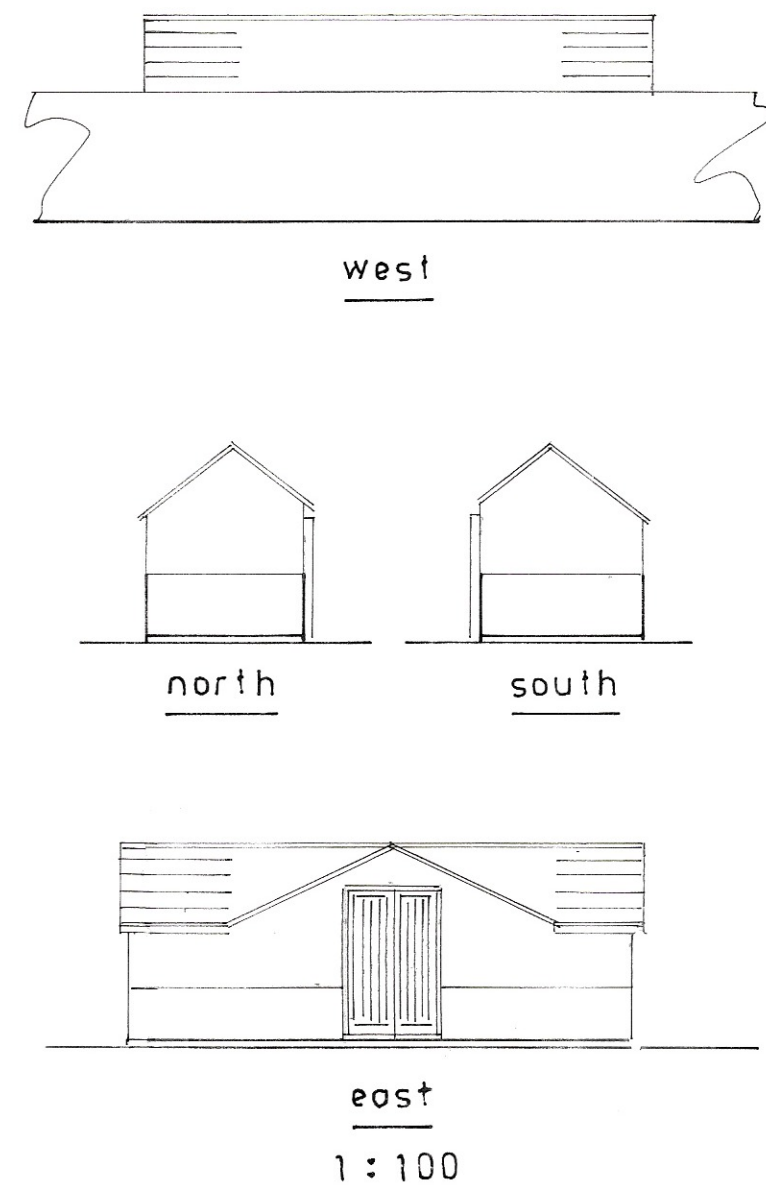


east
1 : 100

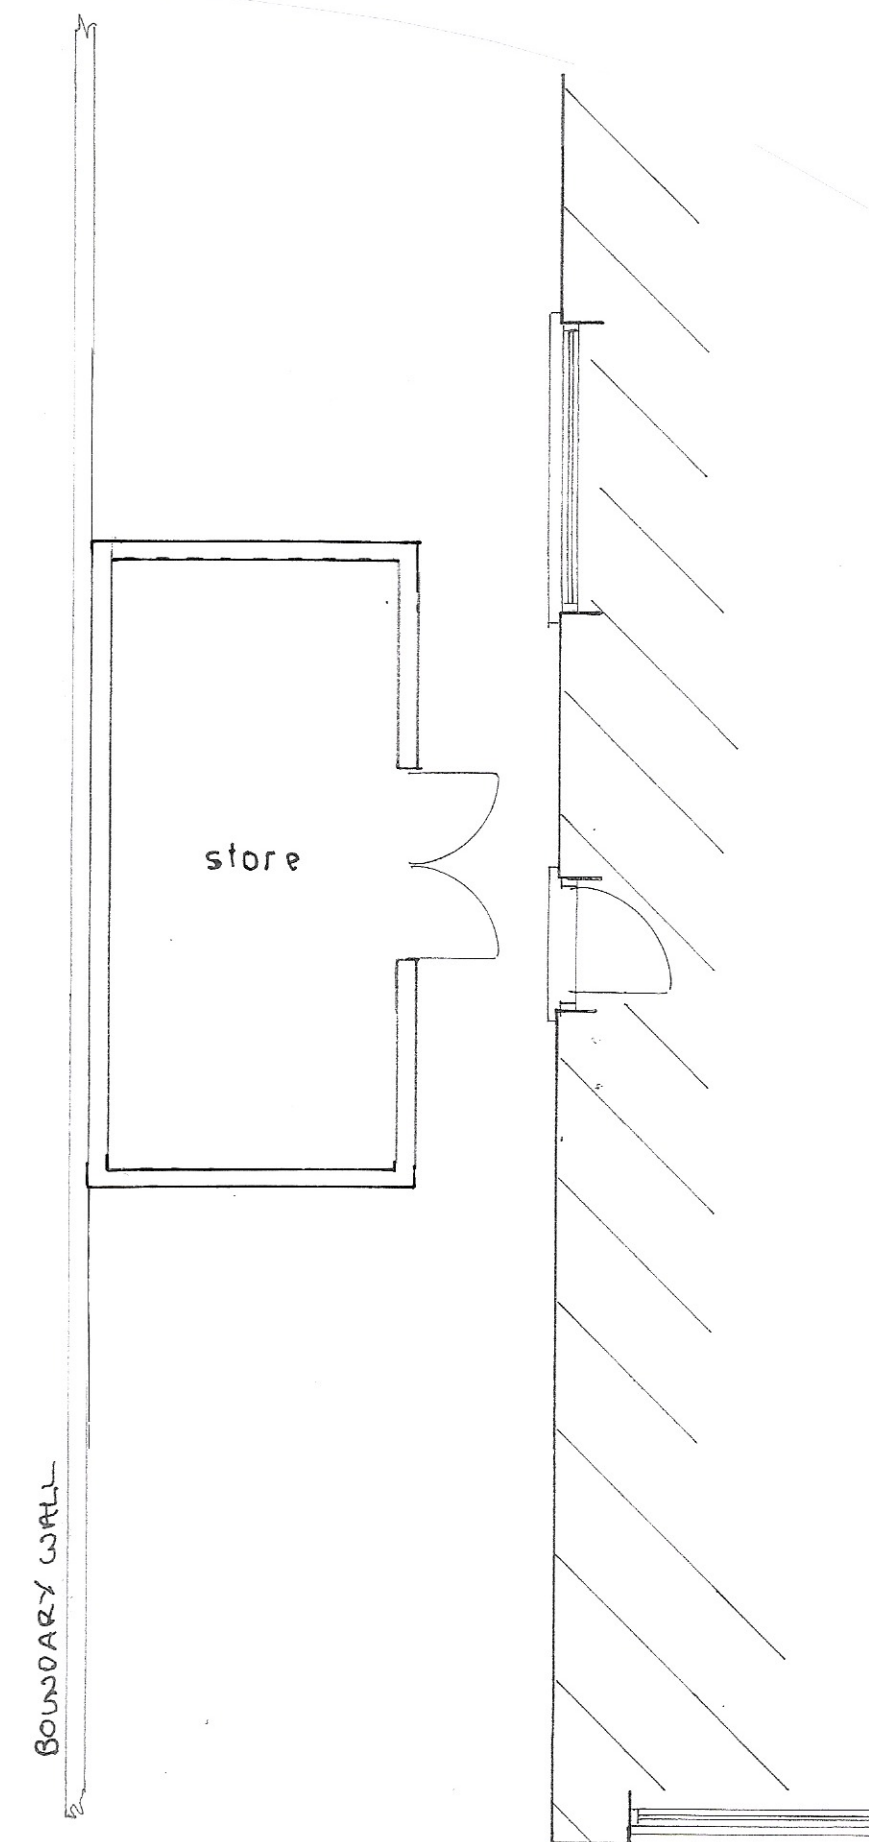

Plan
1 : 50

Existing

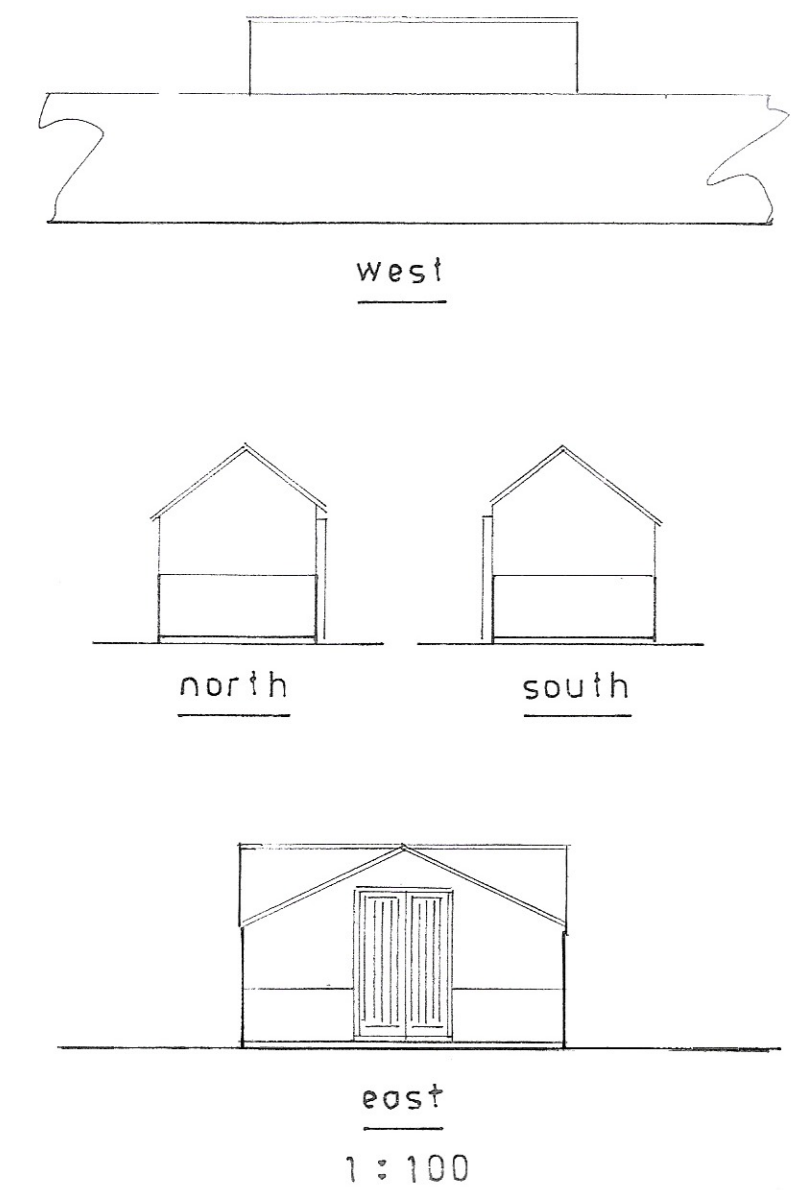

east
1 : 100

sheet 4 of 5

Proposed

PROPOSED ALTERATIONS TO EXISTING DETACHED OUTBUILDING AT 70, THE DRIVE,
ALDWICK FOR MR. & MRS. T. JARMAN.

Bryan Butcher
Rainbow Cottage
Nyetimber Lane PO21 3JX
Bognor Regis
01243 266871
07973 233442
bryan.butcher@btinternet.com
www.bryanbutcher.com