



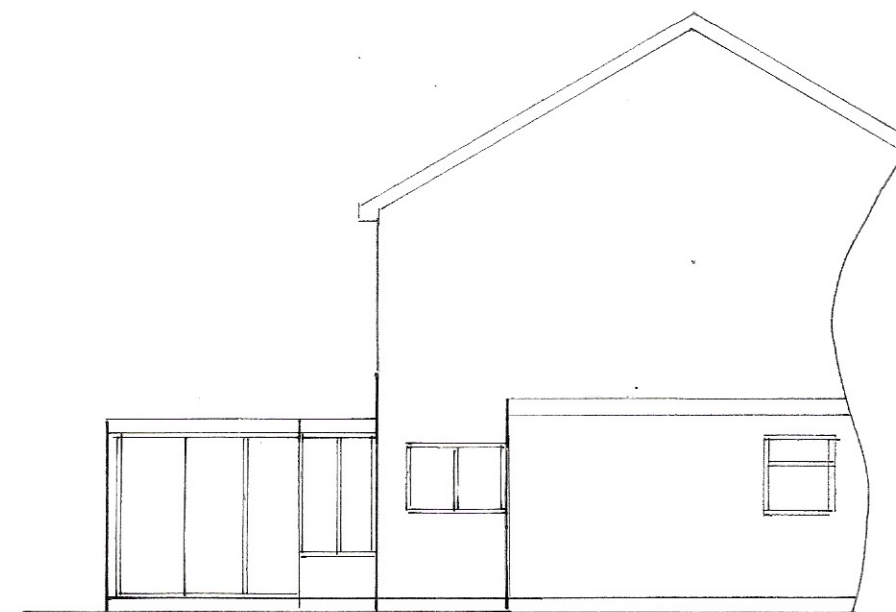


south
1:100




east

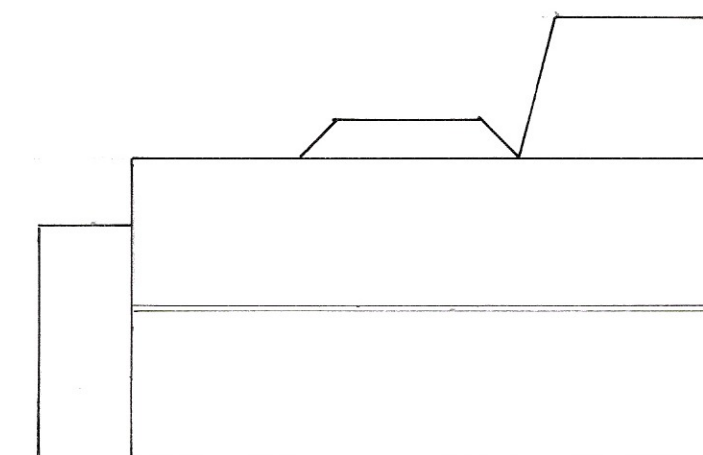

roof plan
1:200

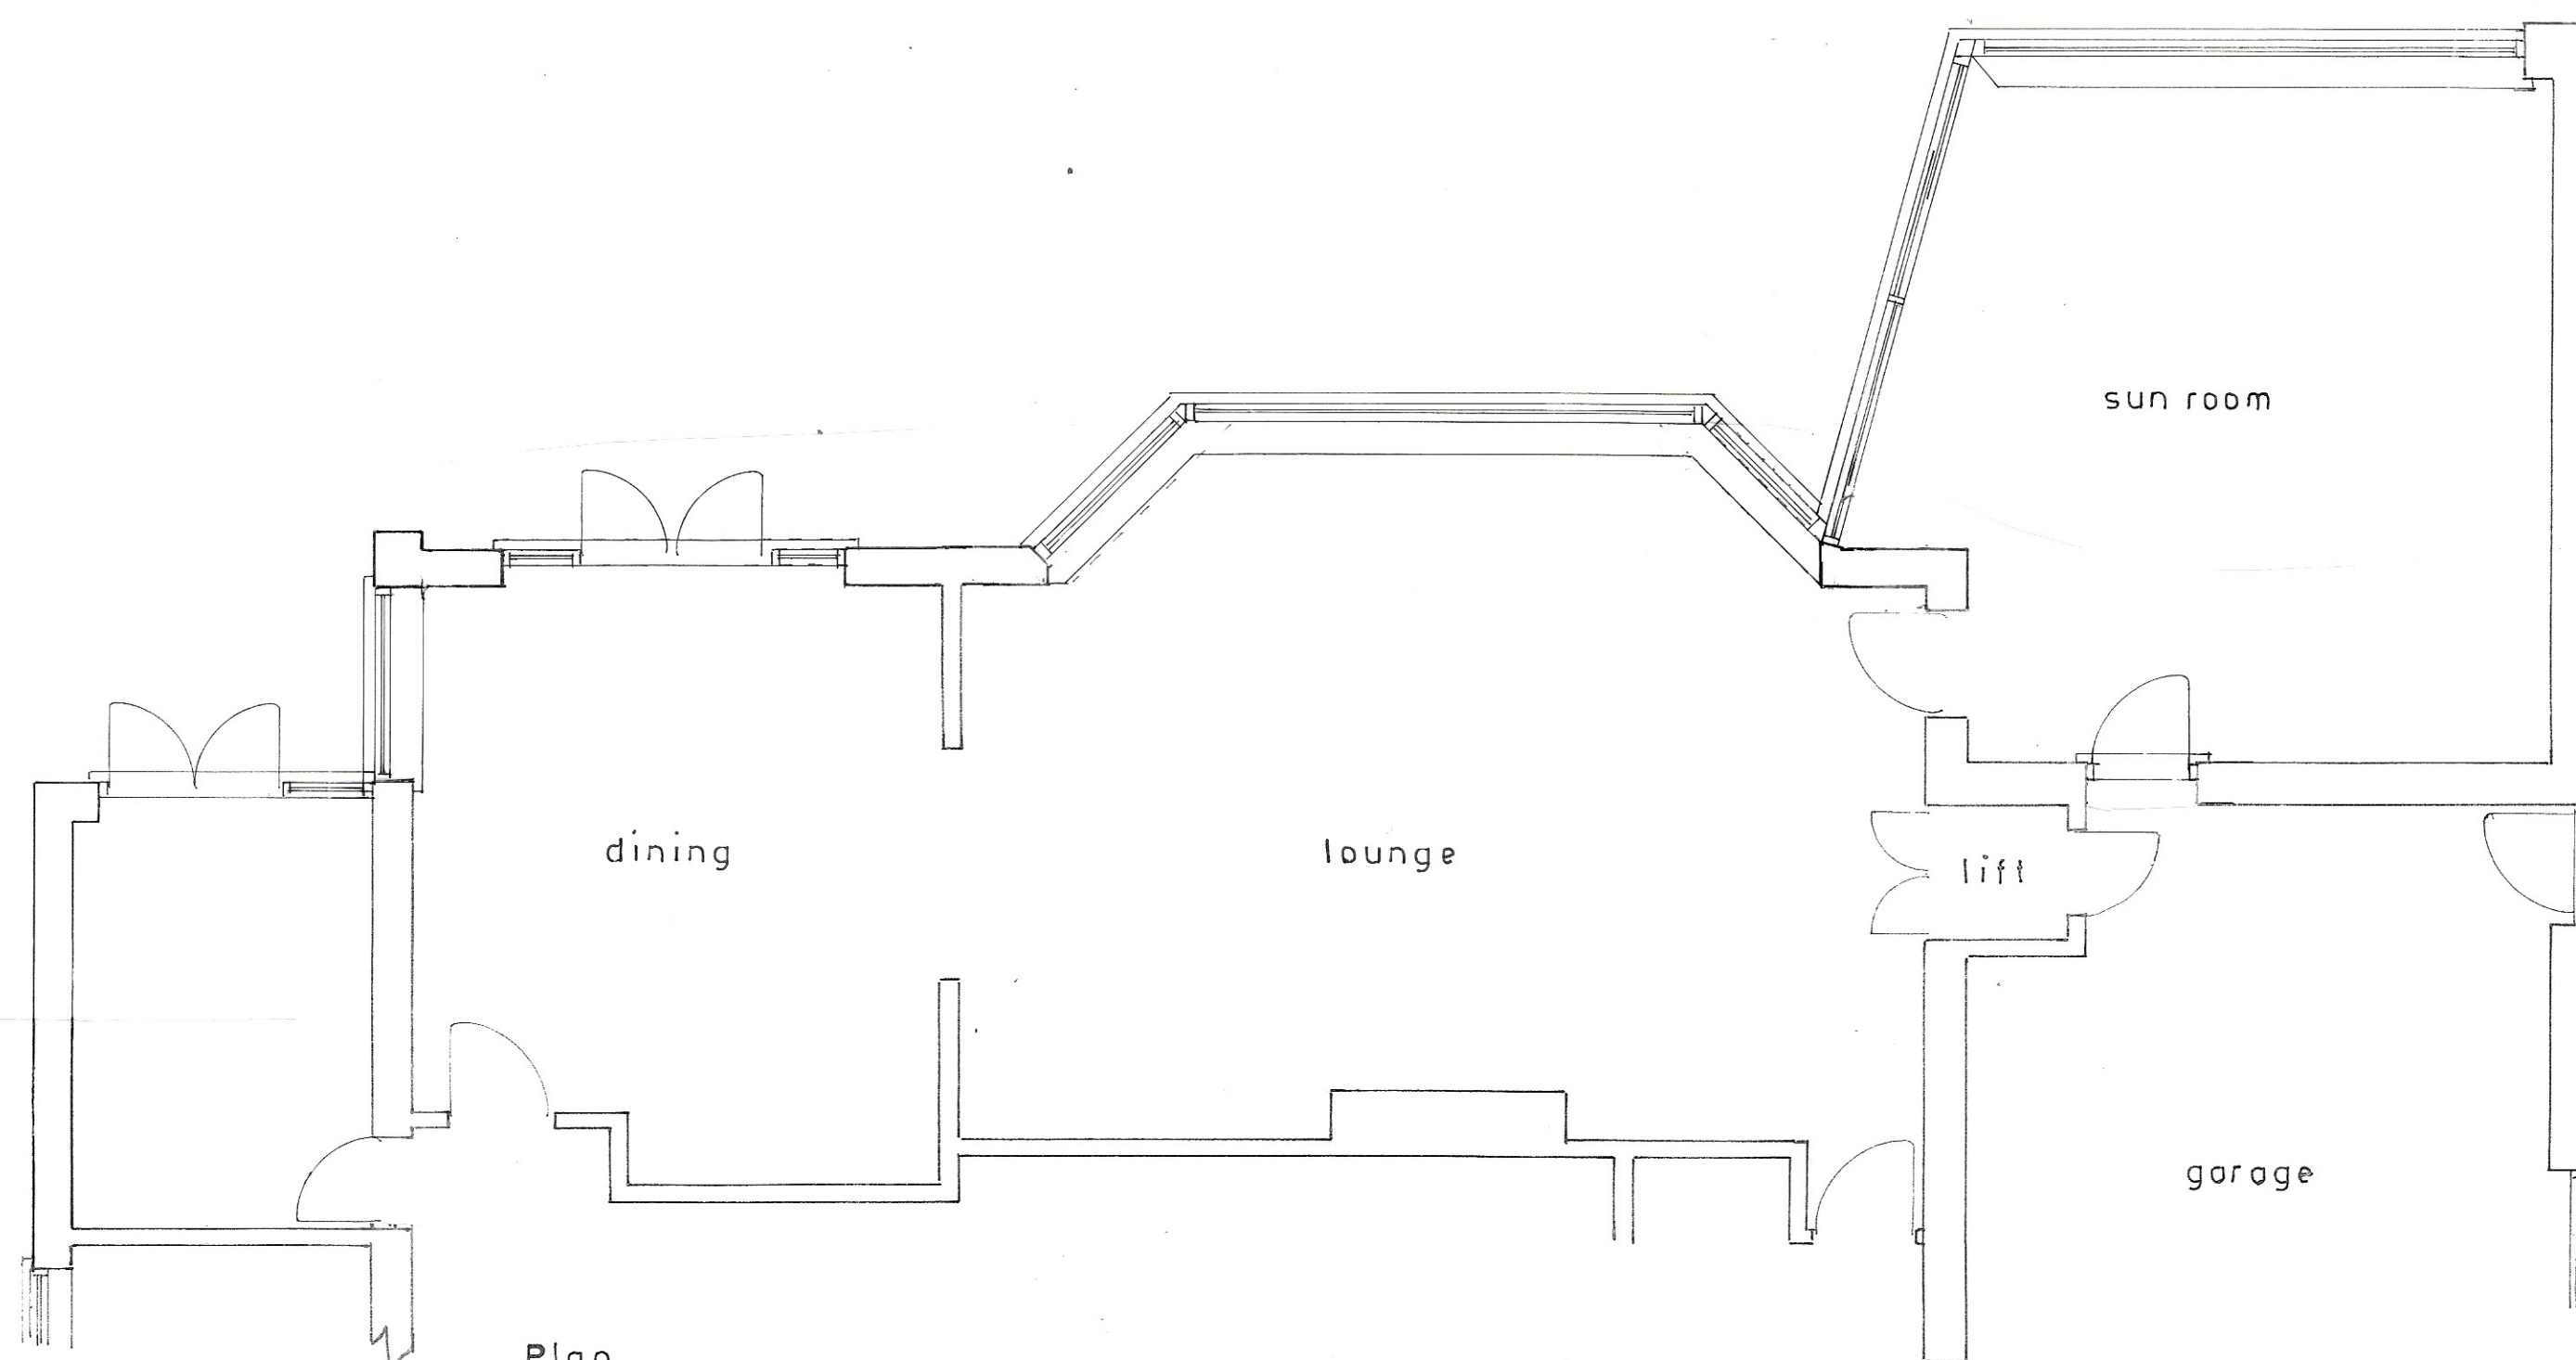

Plan
1:50

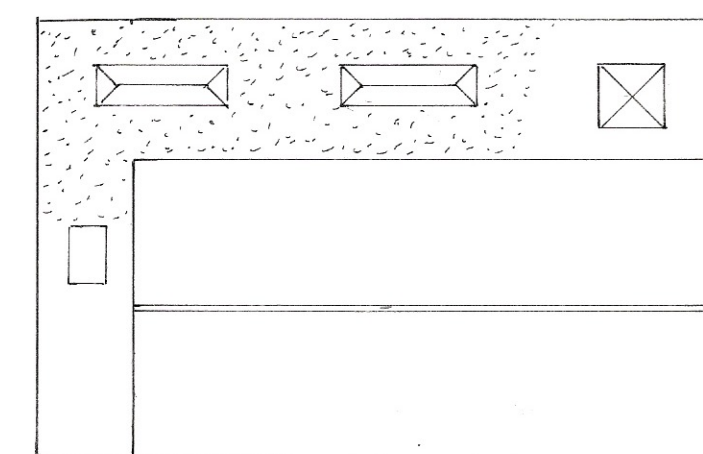

proposed roof plan

Existing

PROPOSED SINGLE STOREY EXTENSION AT 70, THE DRIVE, ALDWICK
FOR MR. & MRS. T. JARMAN.

sheet 5 of 5

Bryan Butcher
Rainbow Cottage
Nyetimber Lane
Bognor Regis PO21 3JX
01243 266871
07973 233442
bryan.butcher@btinternet.com
www.bryanbutcher.com