




SOUTH
1:100


0 1 2 3 4




WEST

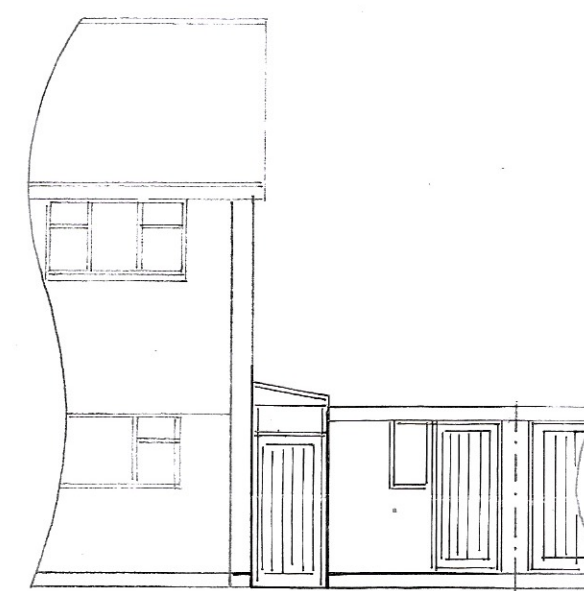

NORTH

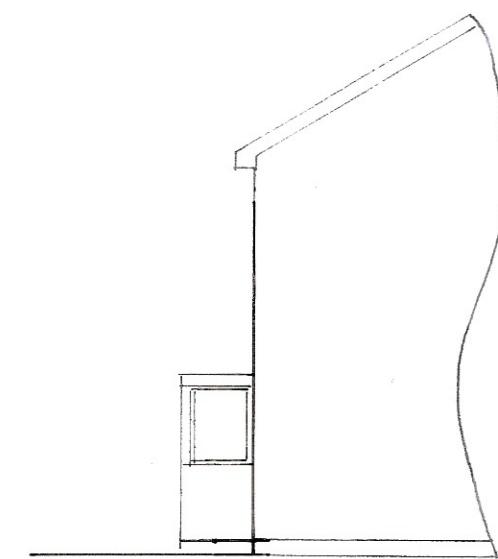


EAST

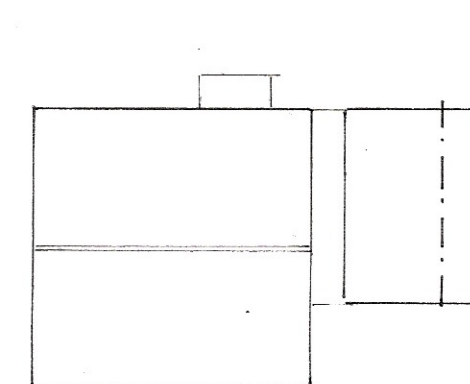

ROOF PLAN


1:200

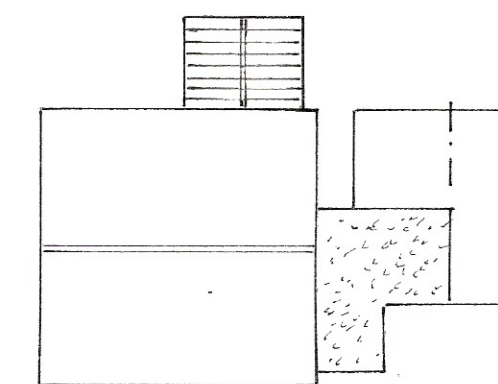

PROPOSED ROOF PLAN

0 2 4 6 8

Sheet 3 of 3

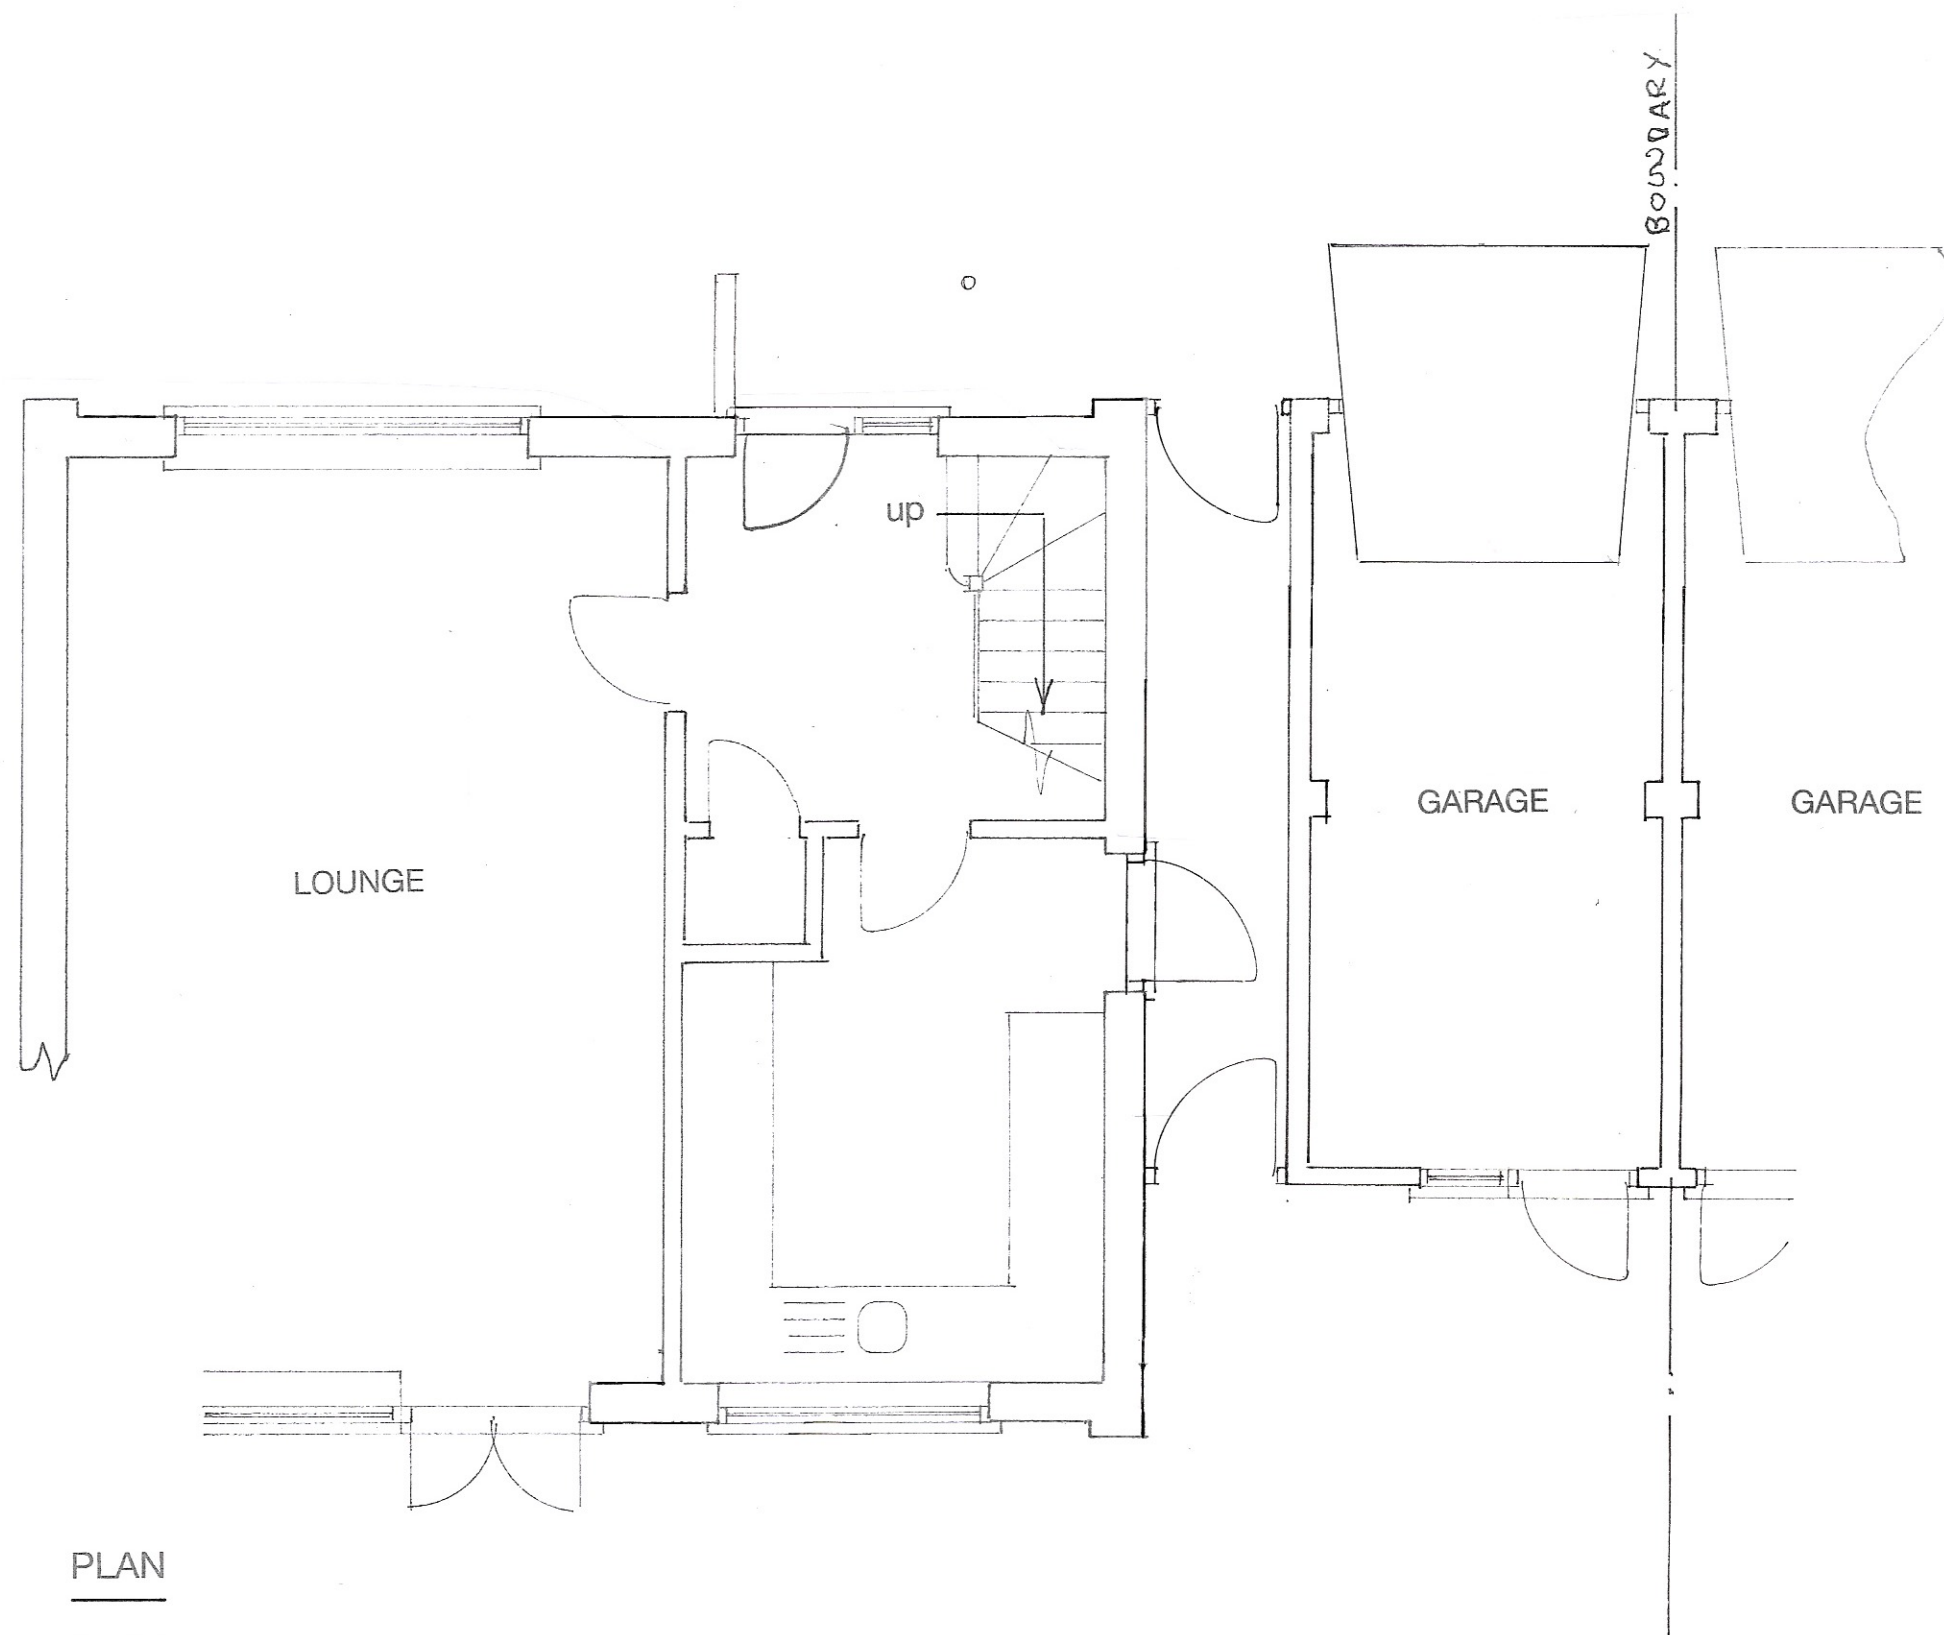

PLAN

1:50

0 1 2 3 4

Existing

PROPOSED SINGLE STOREY EXTENSIONS AND PART CONVERSION OF GARAGE
AT 20, OXFORD DRIVE, WEST MEADS FOR MR. & MRS. C. LAKER.

Bryan Butcher
Rainbow Cottage
Nyetimber Lane
Bognor Regis PO21 3JX
01243 266871
07973 233442
bryan.butcher@btinternet.com
www.bryanbutcher.com