



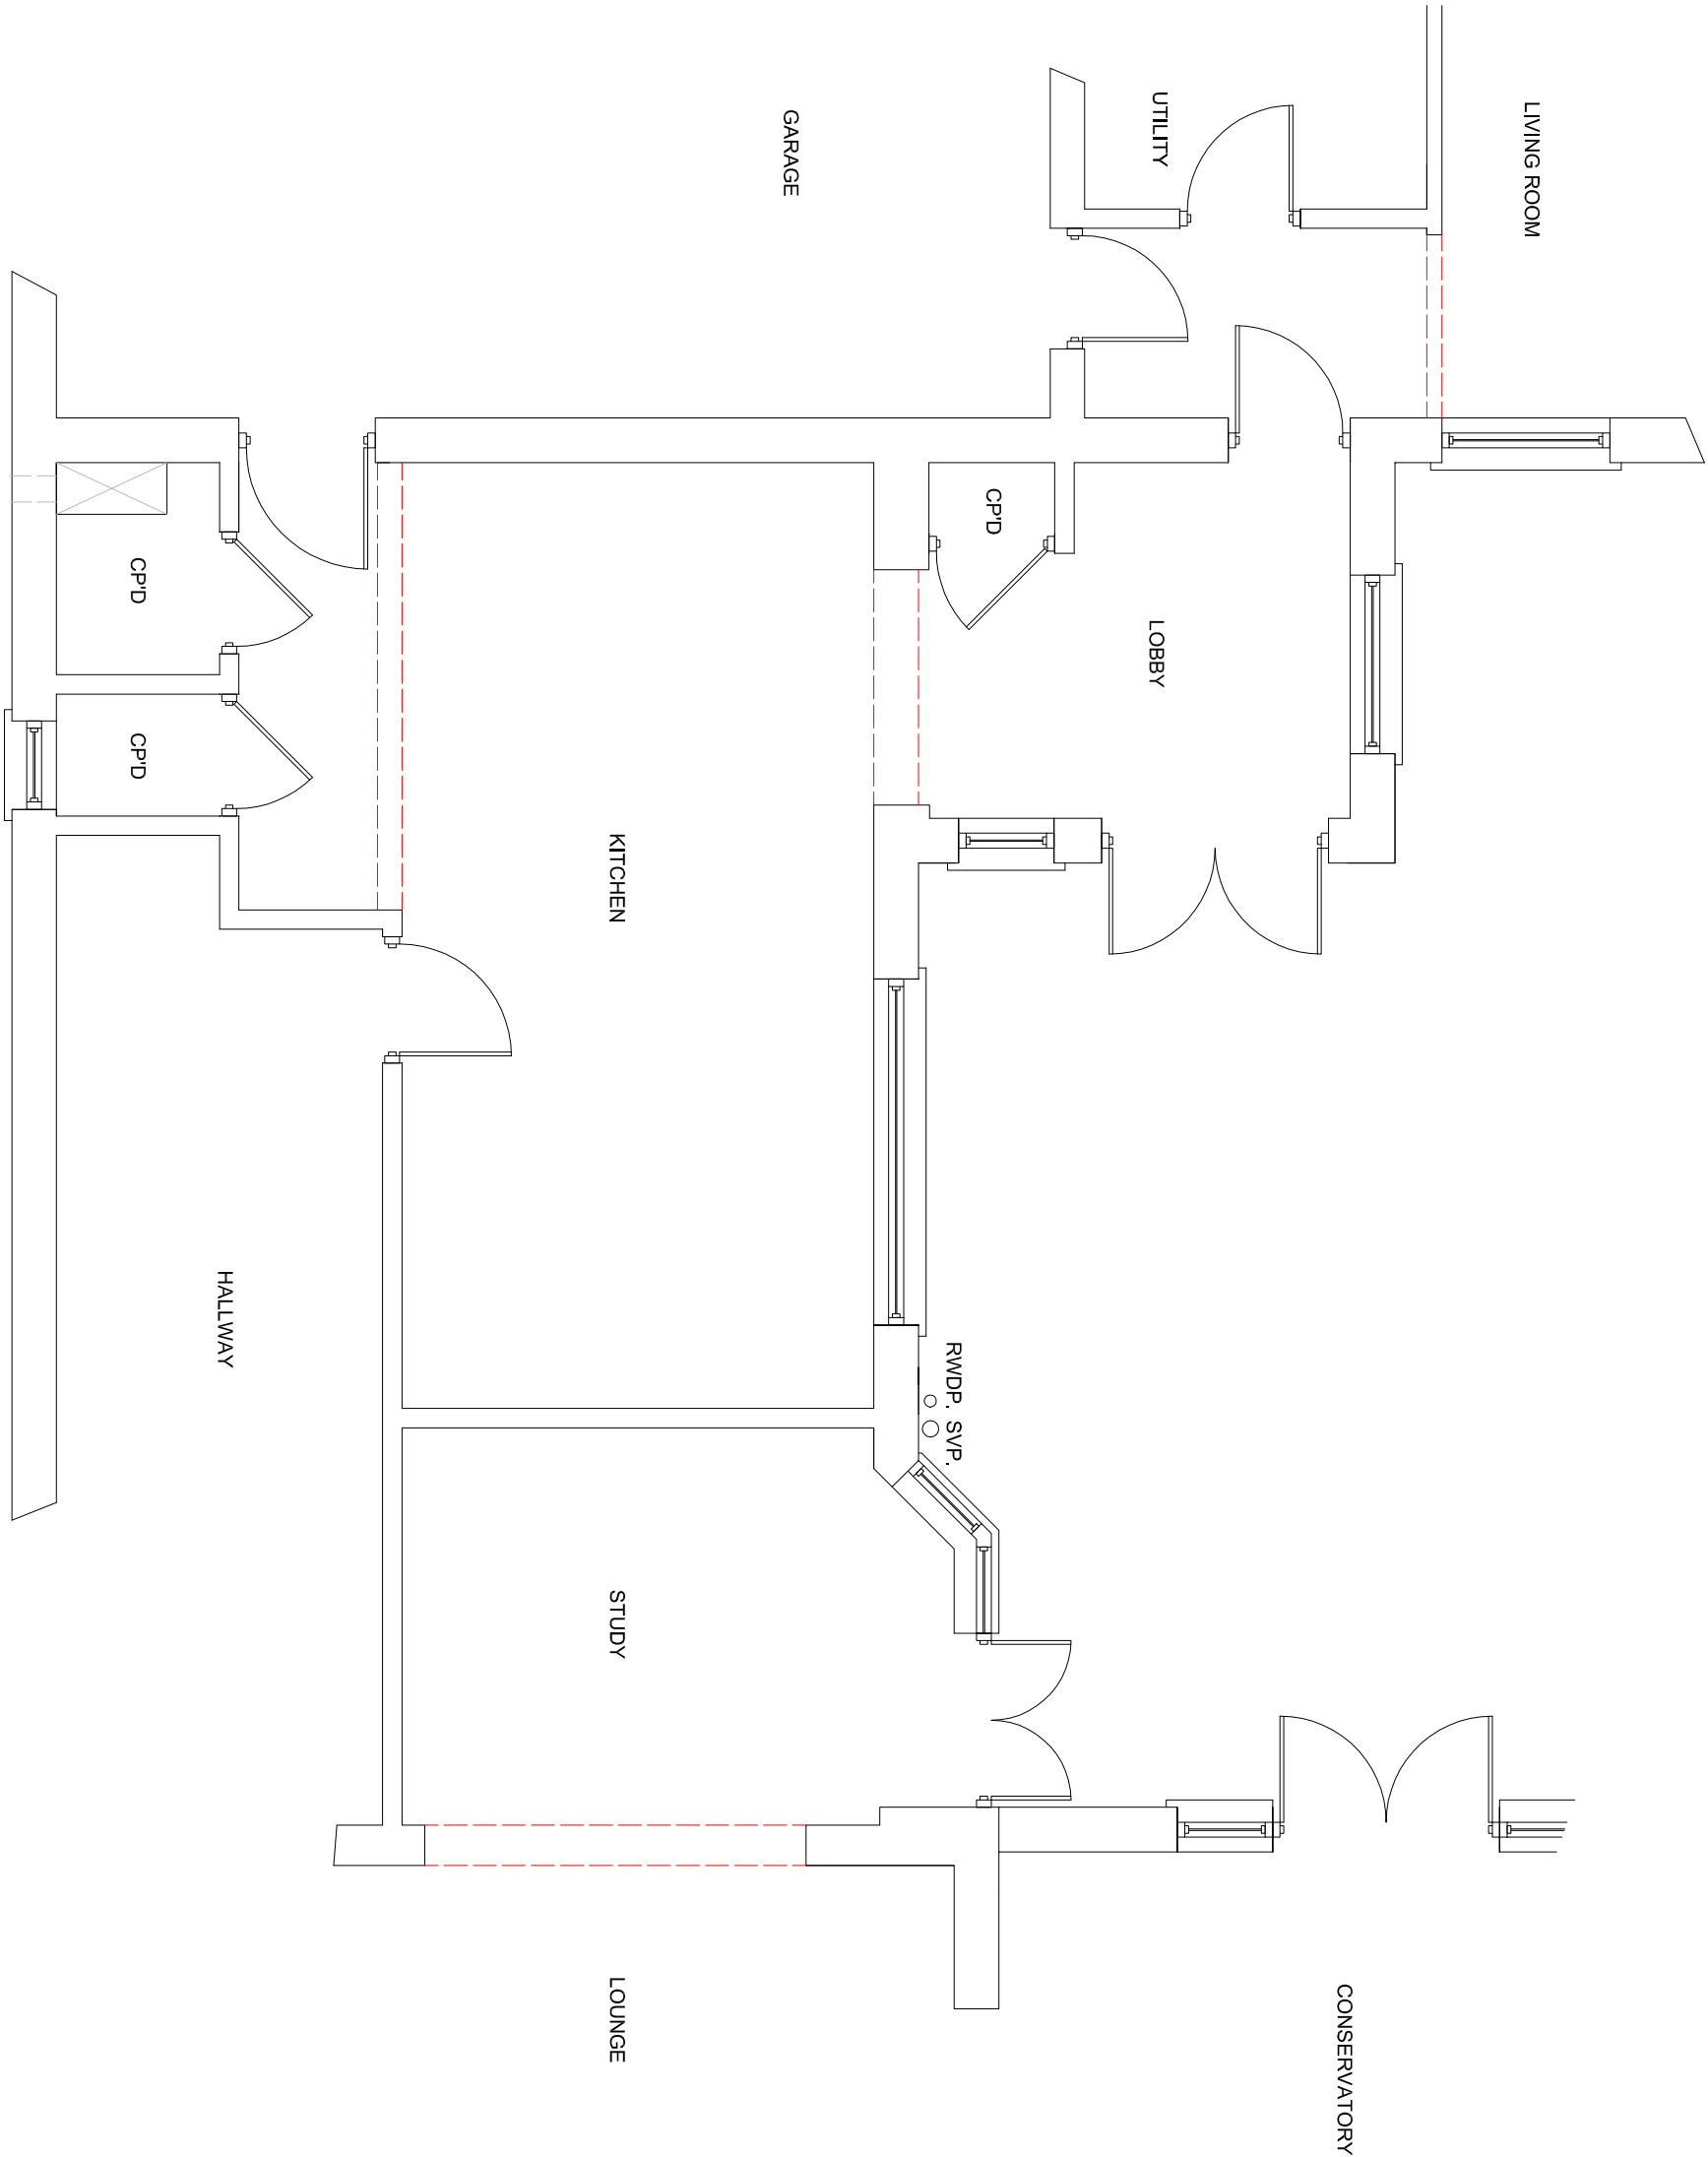

EXISTING GROUND FLOOR PLAN

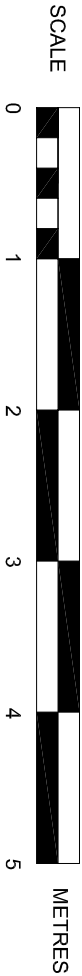

SUSSEX BUILDING CONSULTANCY LIMITED	SBCL
3 THE FAIRWAY, ALDWICK, BOGNOR REGIS, WEST SUSSEX.	
SCALE - 1/50 REV - A DATE - 04/04/2011	
3 NORTHCOTE ROAD BOGNOR REGIS PO21 5LZ TEL/FAX - (01243) 861379	