



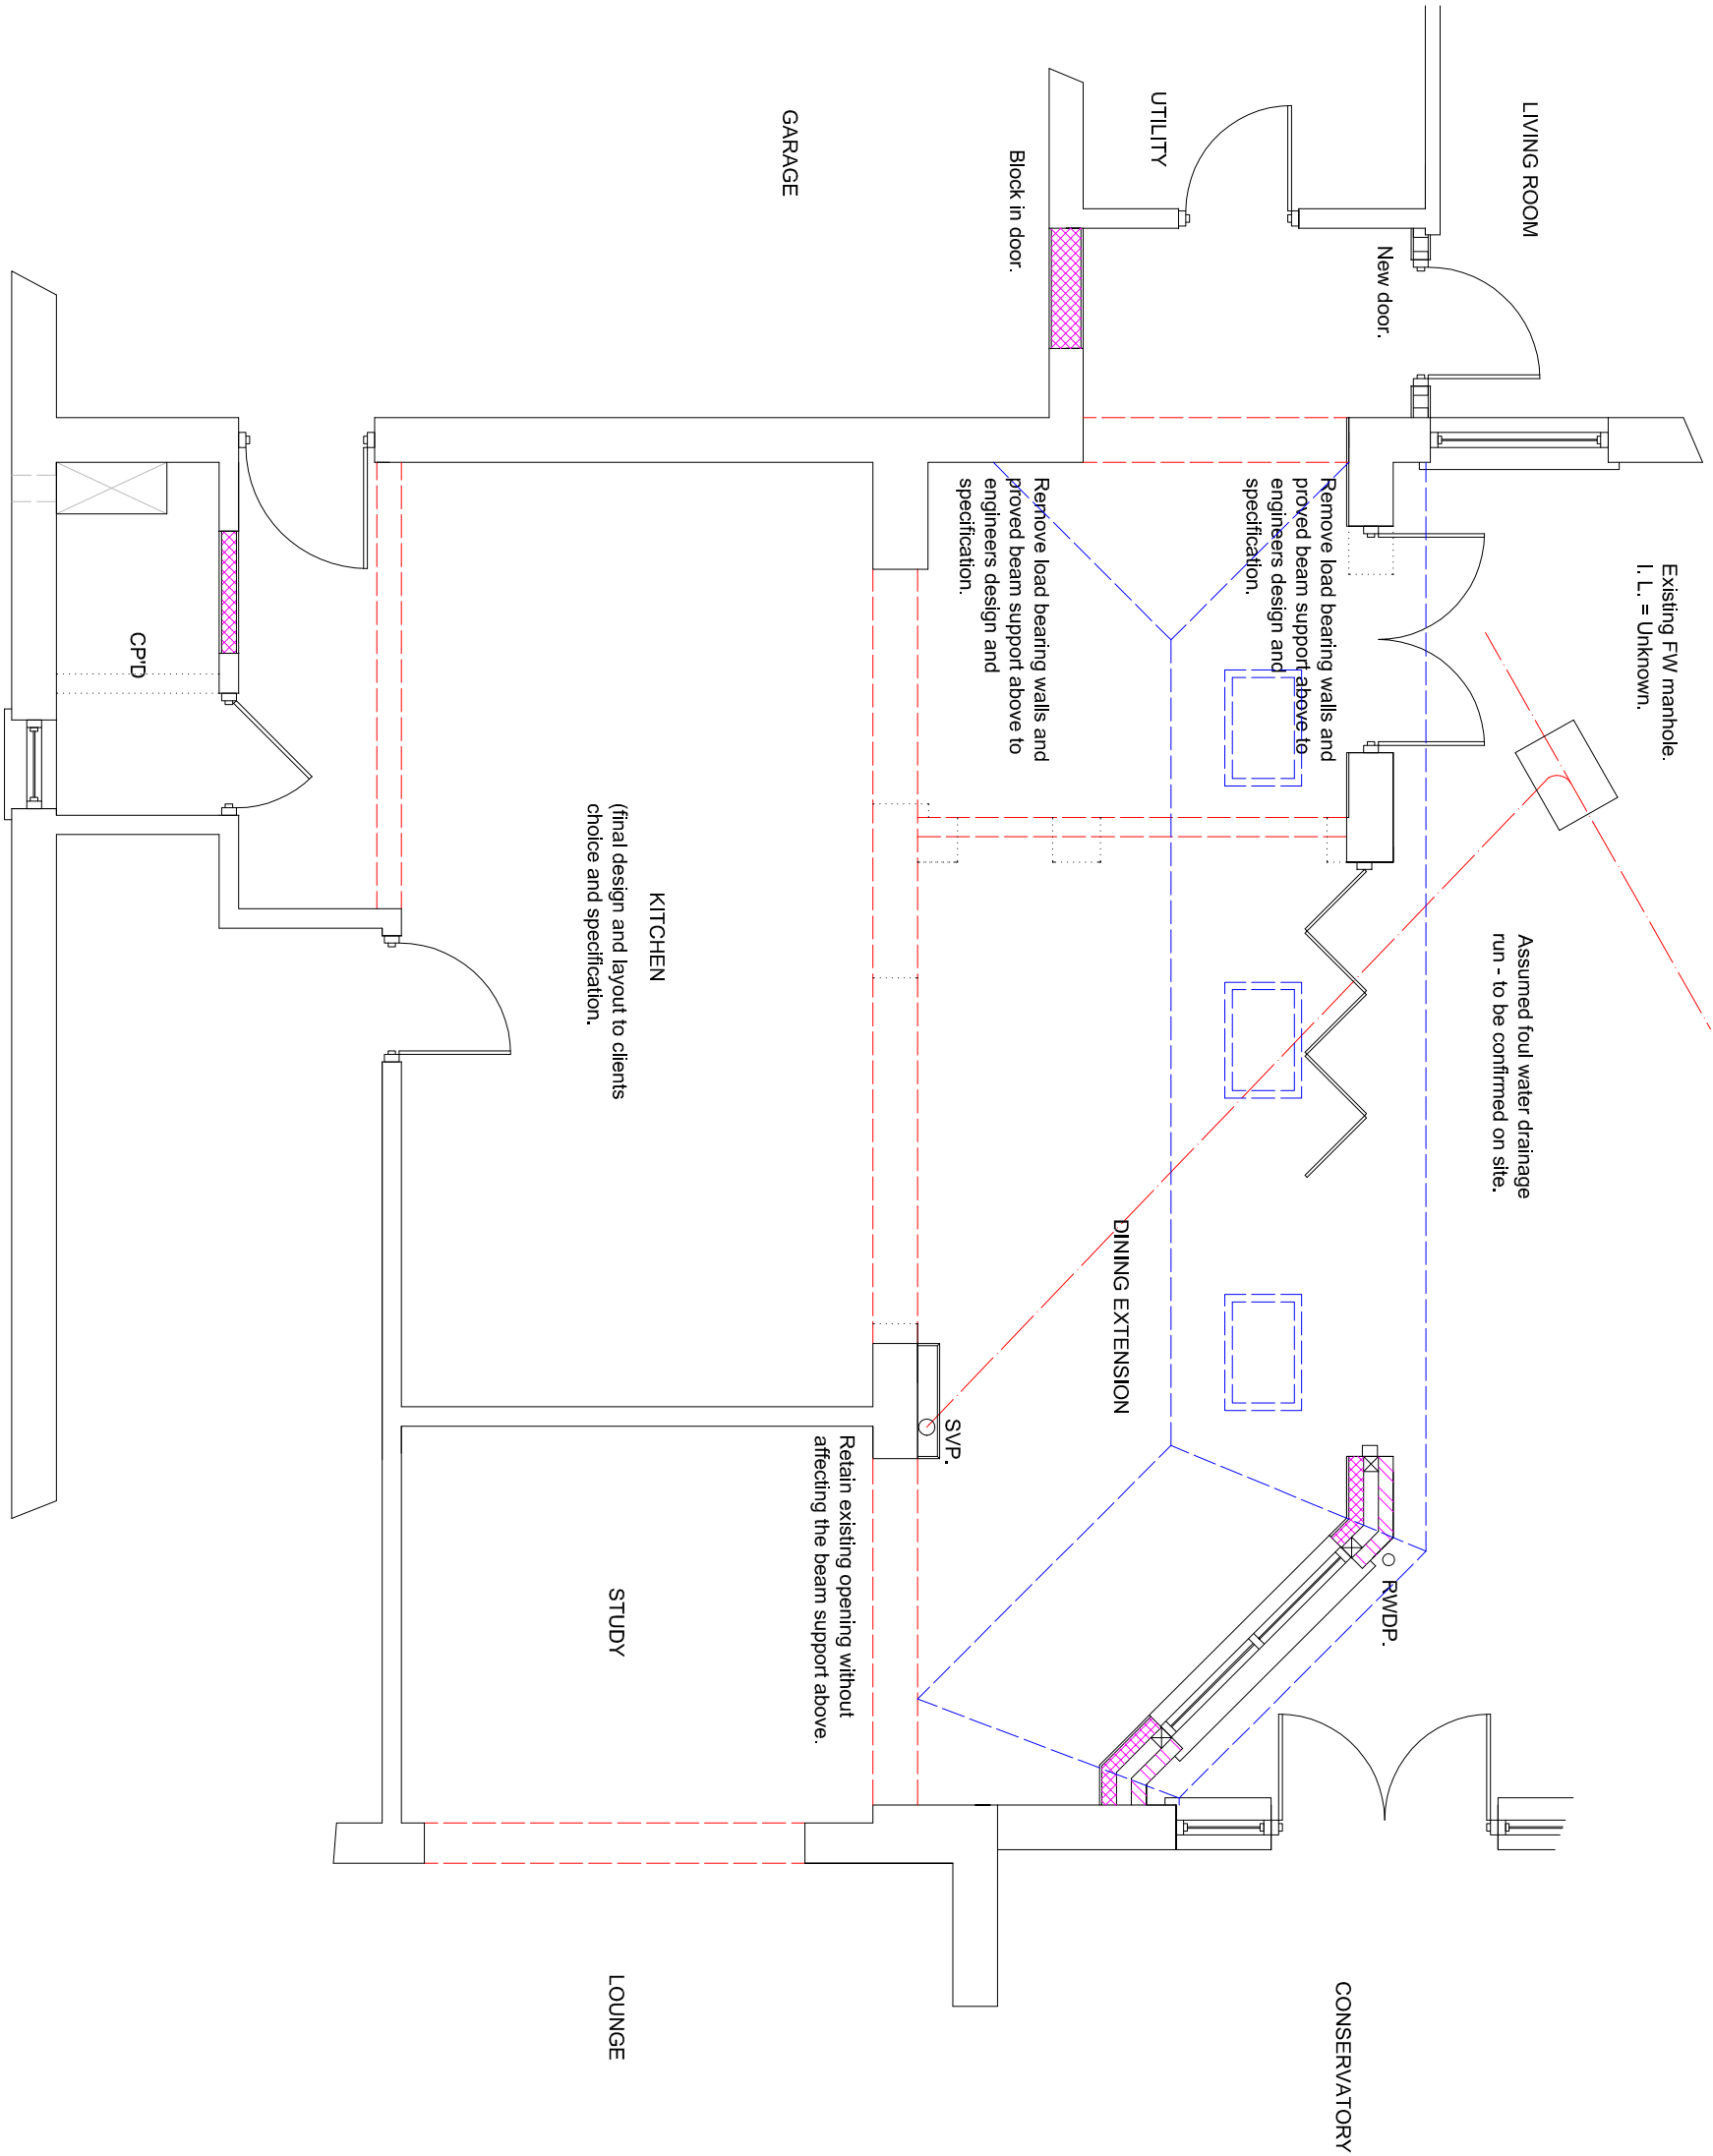

PROPOSED GROUND FLOOR PLAN

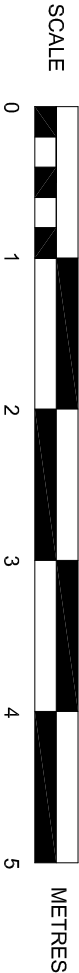

SUSSEX BUILDING CONSULTANCY LIMITED	
3 THE FAIRWAY, ALDWICK, BOGNOR REGIS, WEST SUSSEX.	
SCALE - 1/50 REV - E DATE - 06/04/2011	
SBCL	3 NORTHCOTE ROAD BOGNOR REGIS PO21 5LZ TEL/FAX - (01243) 961379