



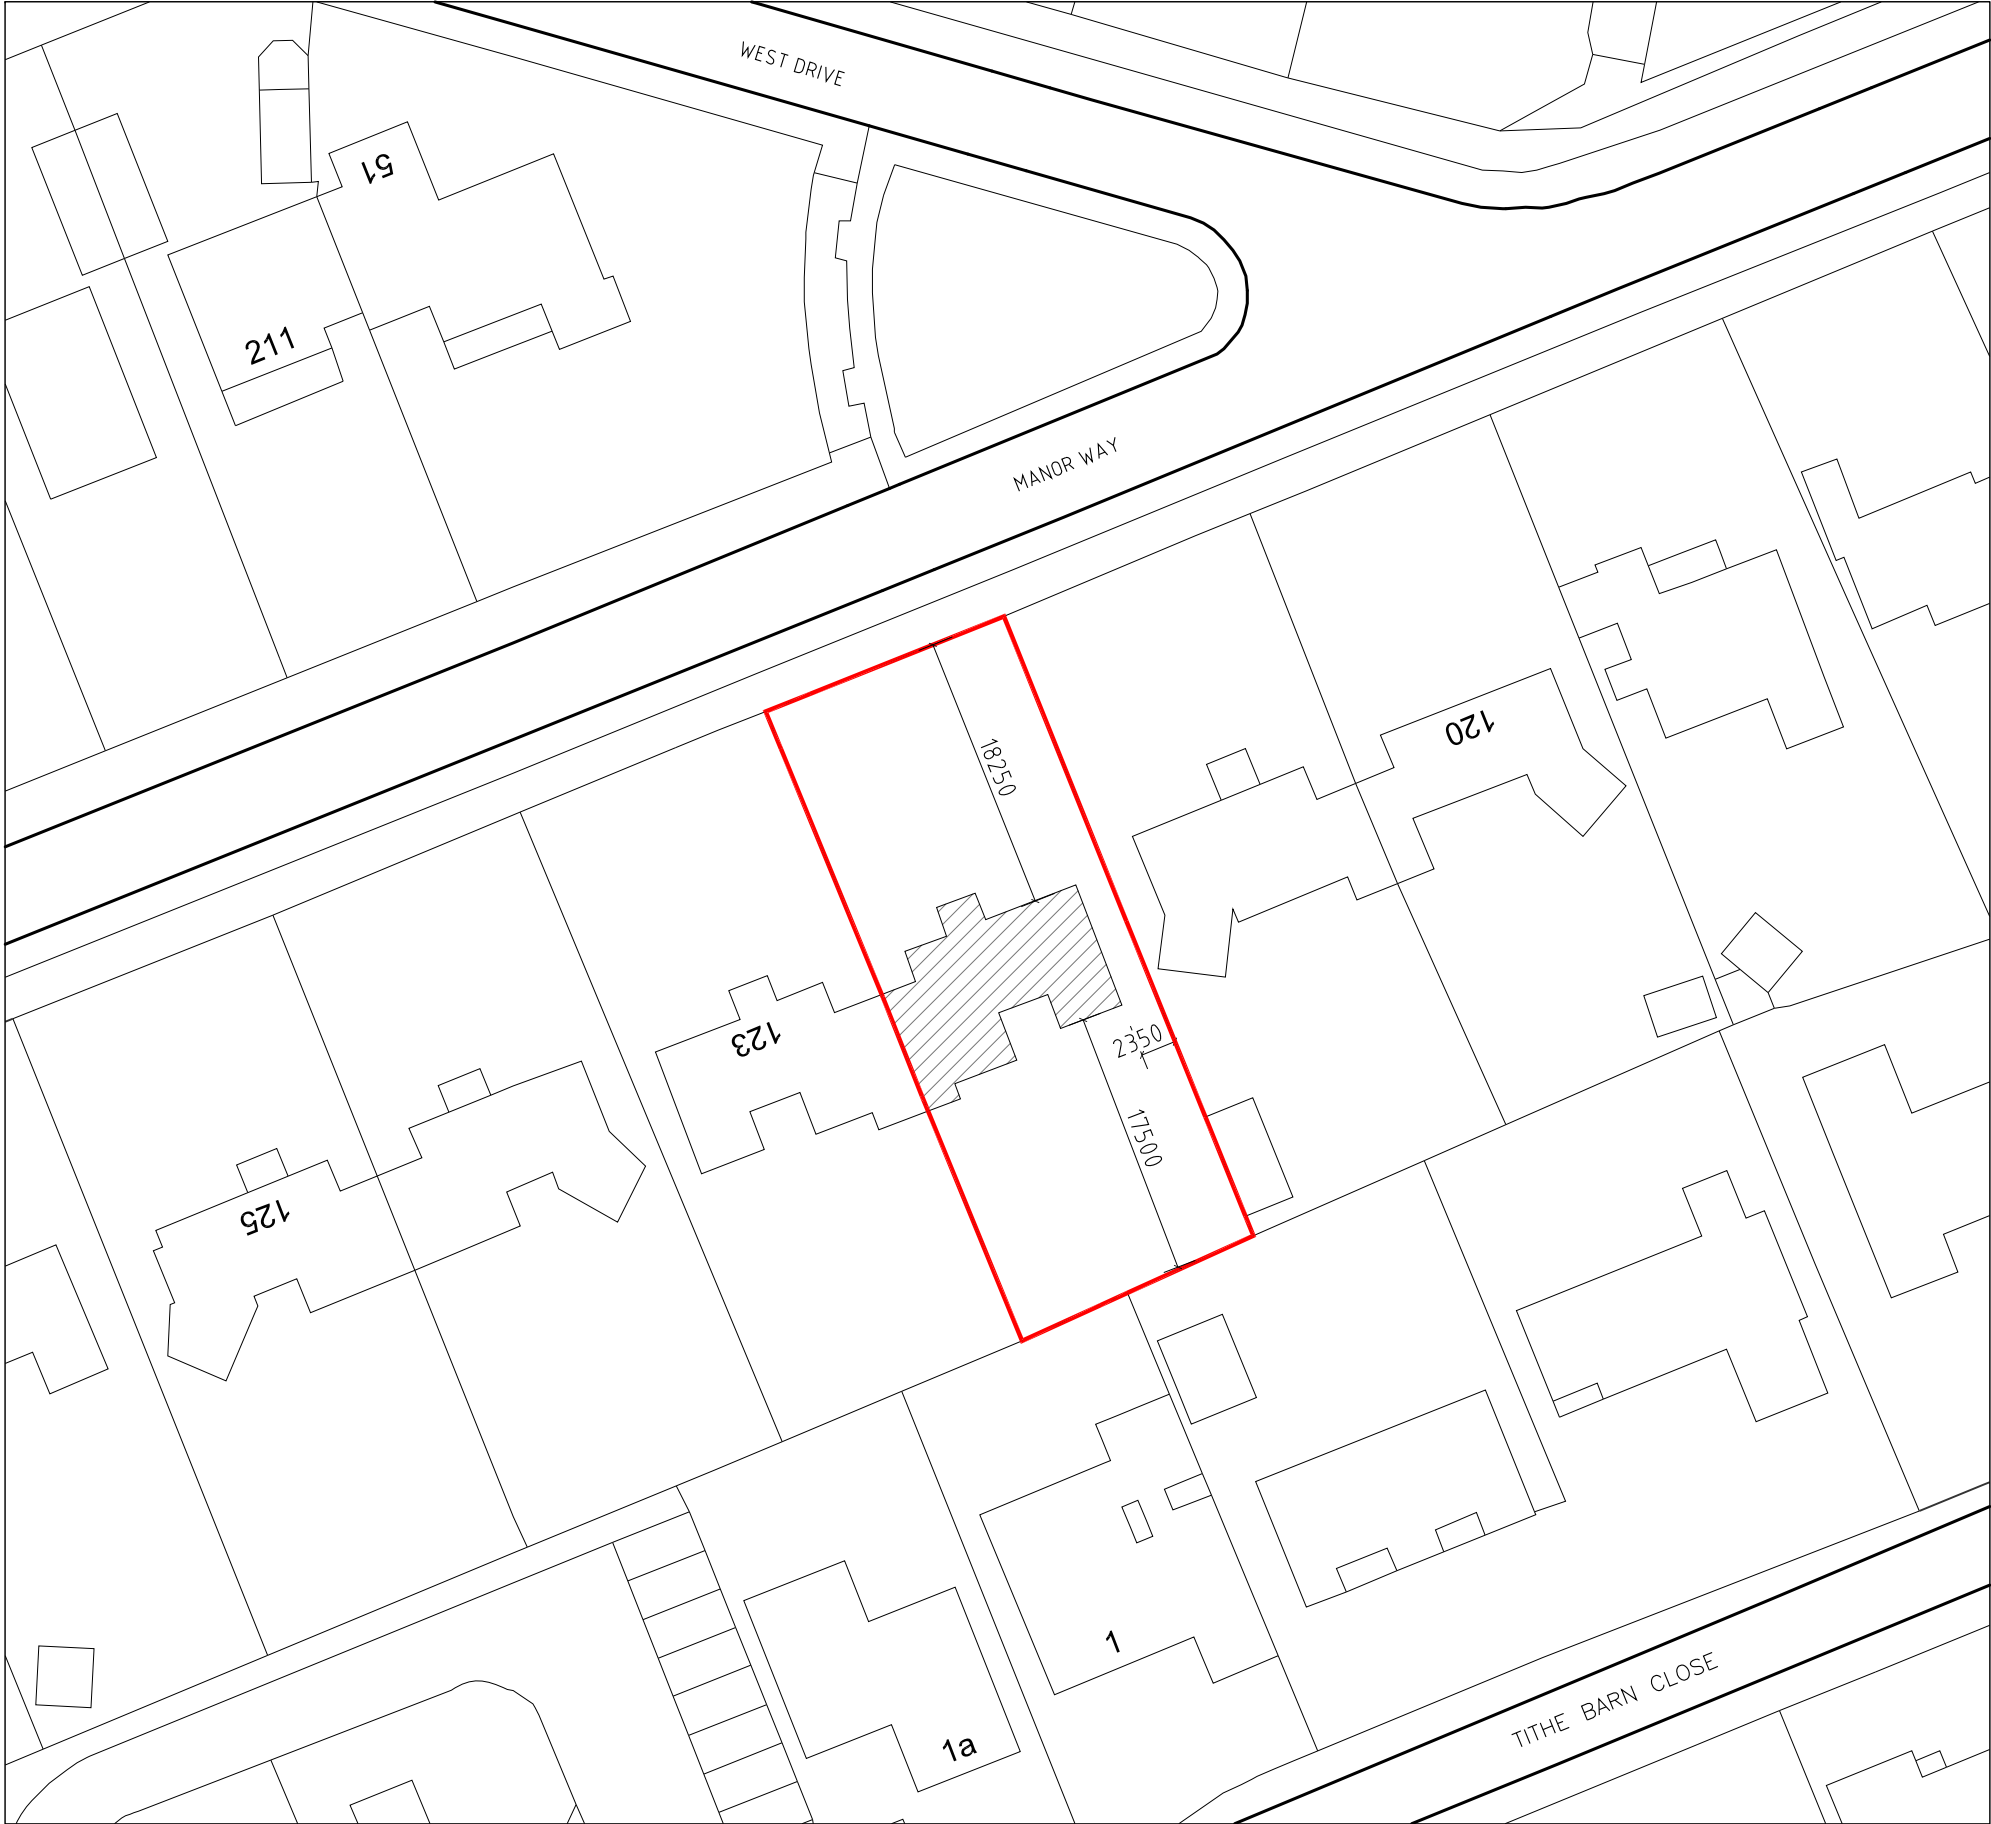

BLOCK PLAN
Sc. 1:500

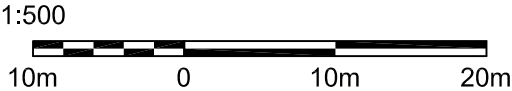


Figured dimensions only are to be used. All dimensions to be checked on site. Differences between drawings and between drawings and specification or bills of quantities to be reported to JJR Designs Ltd
© This drawing is prepared for the application for:
1. Planning permission
2. Building Regulation Permission
on behalf of the applicant named below and for no other purpose.
The copyright of the drawing and designs remains JJR Designs Ltd.
All copies are only for information about the application, they may not be used for any other purpose without the express written permission of JJR Designs Ltd.

Revisions:

LEGEND:

- AREA OF THE SITE
- AREA OF THE EXISTING BUILDINGS

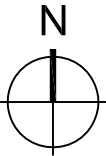

Suite 6a,
Church House,
94 Felpham Road
Felpham
West Sussex,
PO22 7PG
TEL: 01243 822081

**Architectural
Services**

Planning
Building Regs
On Site Supervision
Landscape Design

e-mail: Info@jjrdesigns.com

Client:
L. KELLY

Project:
**122 MANOR WAY
ALDWICK, BOGNOR REGIS
PO21 4HN**

Drawing Title:
BLOCK PLAN

Issue status:
Outline proposals ☐ Production information ☐ Scheme design ☐
Tender drawing ☐ Detail design ☐ Contract drawing ☐

Scale: 1:500 @A3	Drawn: I. Bruma	Checked: R.Stefanski	Date: 23.03.2022
Job No: 1548	Drawing No: PL 101	Revision:	