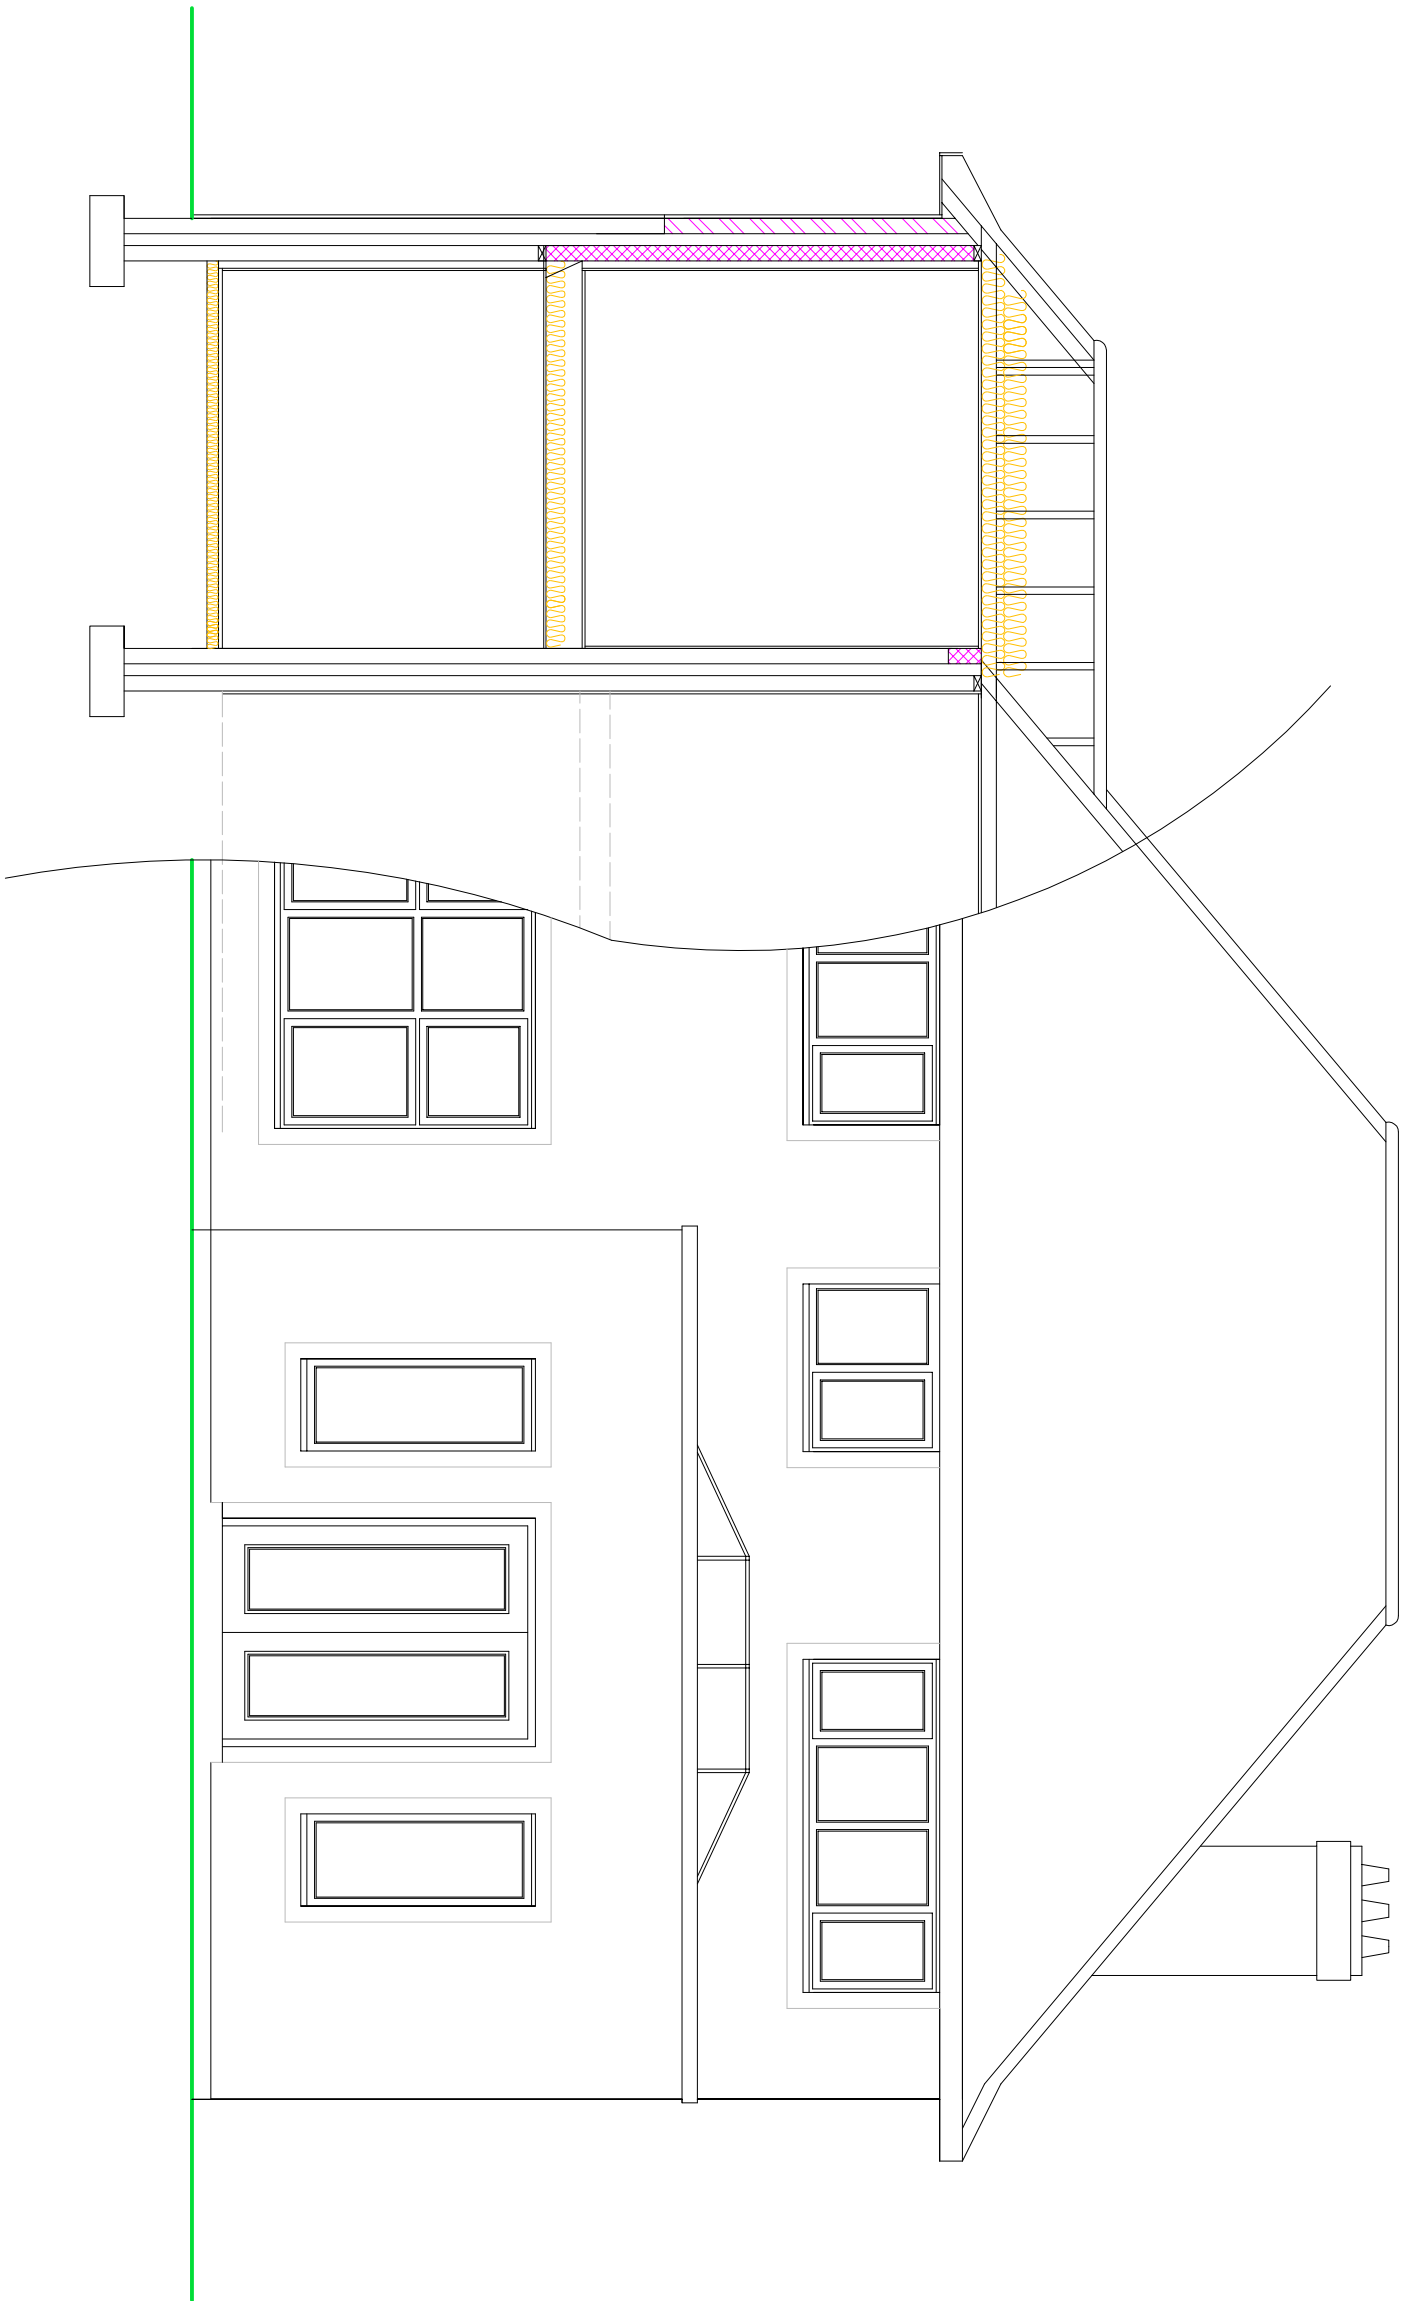


PROPOSED CROSSSS SECTION

|                                                      |                                              |
|------------------------------------------------------|----------------------------------------------|
| SUSSEX BUILDING CONSULTANCY LIMITED                  | <b>SBCL</b>                                  |
| 3 WILLOW WAY, ALDWICK,<br>BOGNOR REGIS, WEST SUSSEX. | 3 NORTHCOTE ROAD<br>BOGNOR REGIS<br>PO21 5LZ |
| SCALE - 1/50 REV - DATE - 07/04/2011                 | TEL/FAX - (01243) 861379                     |