


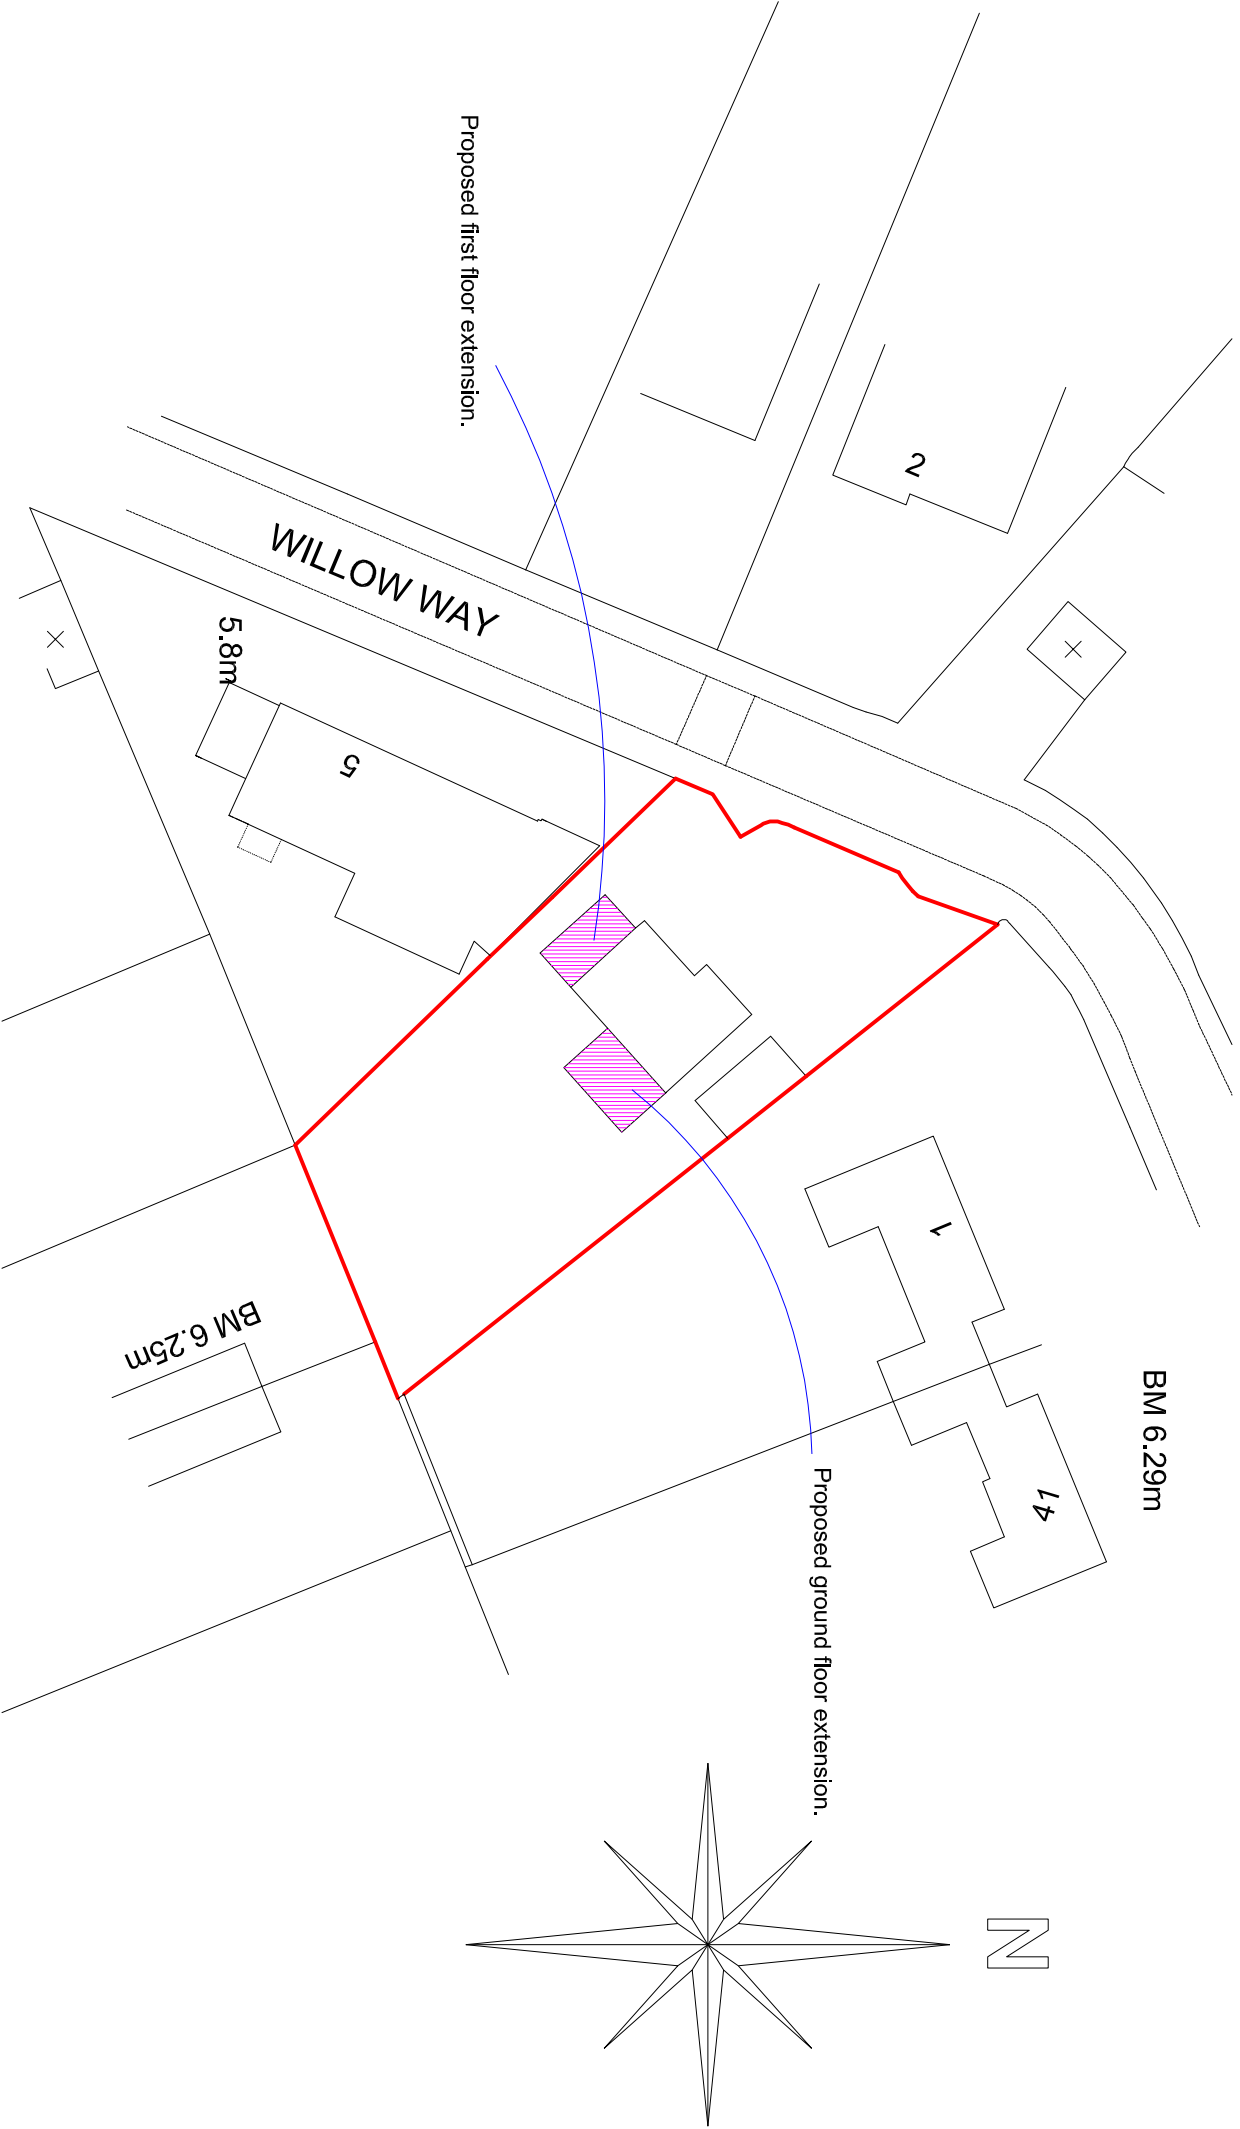

SITE PLAN 1/500

SUSSEX BUILDING CONSULTANCY LIMITED	SBCL
3 WILLOW WAY, ALDWICK BAY ESTATE, BOGNOR REGIS.	3 NORTHCOOTE ROAD BOGNOR REGIS PO21 3LZ TEL/FAX - (01243) 861379
REVISIONS -	DATE - 07/04/2011