



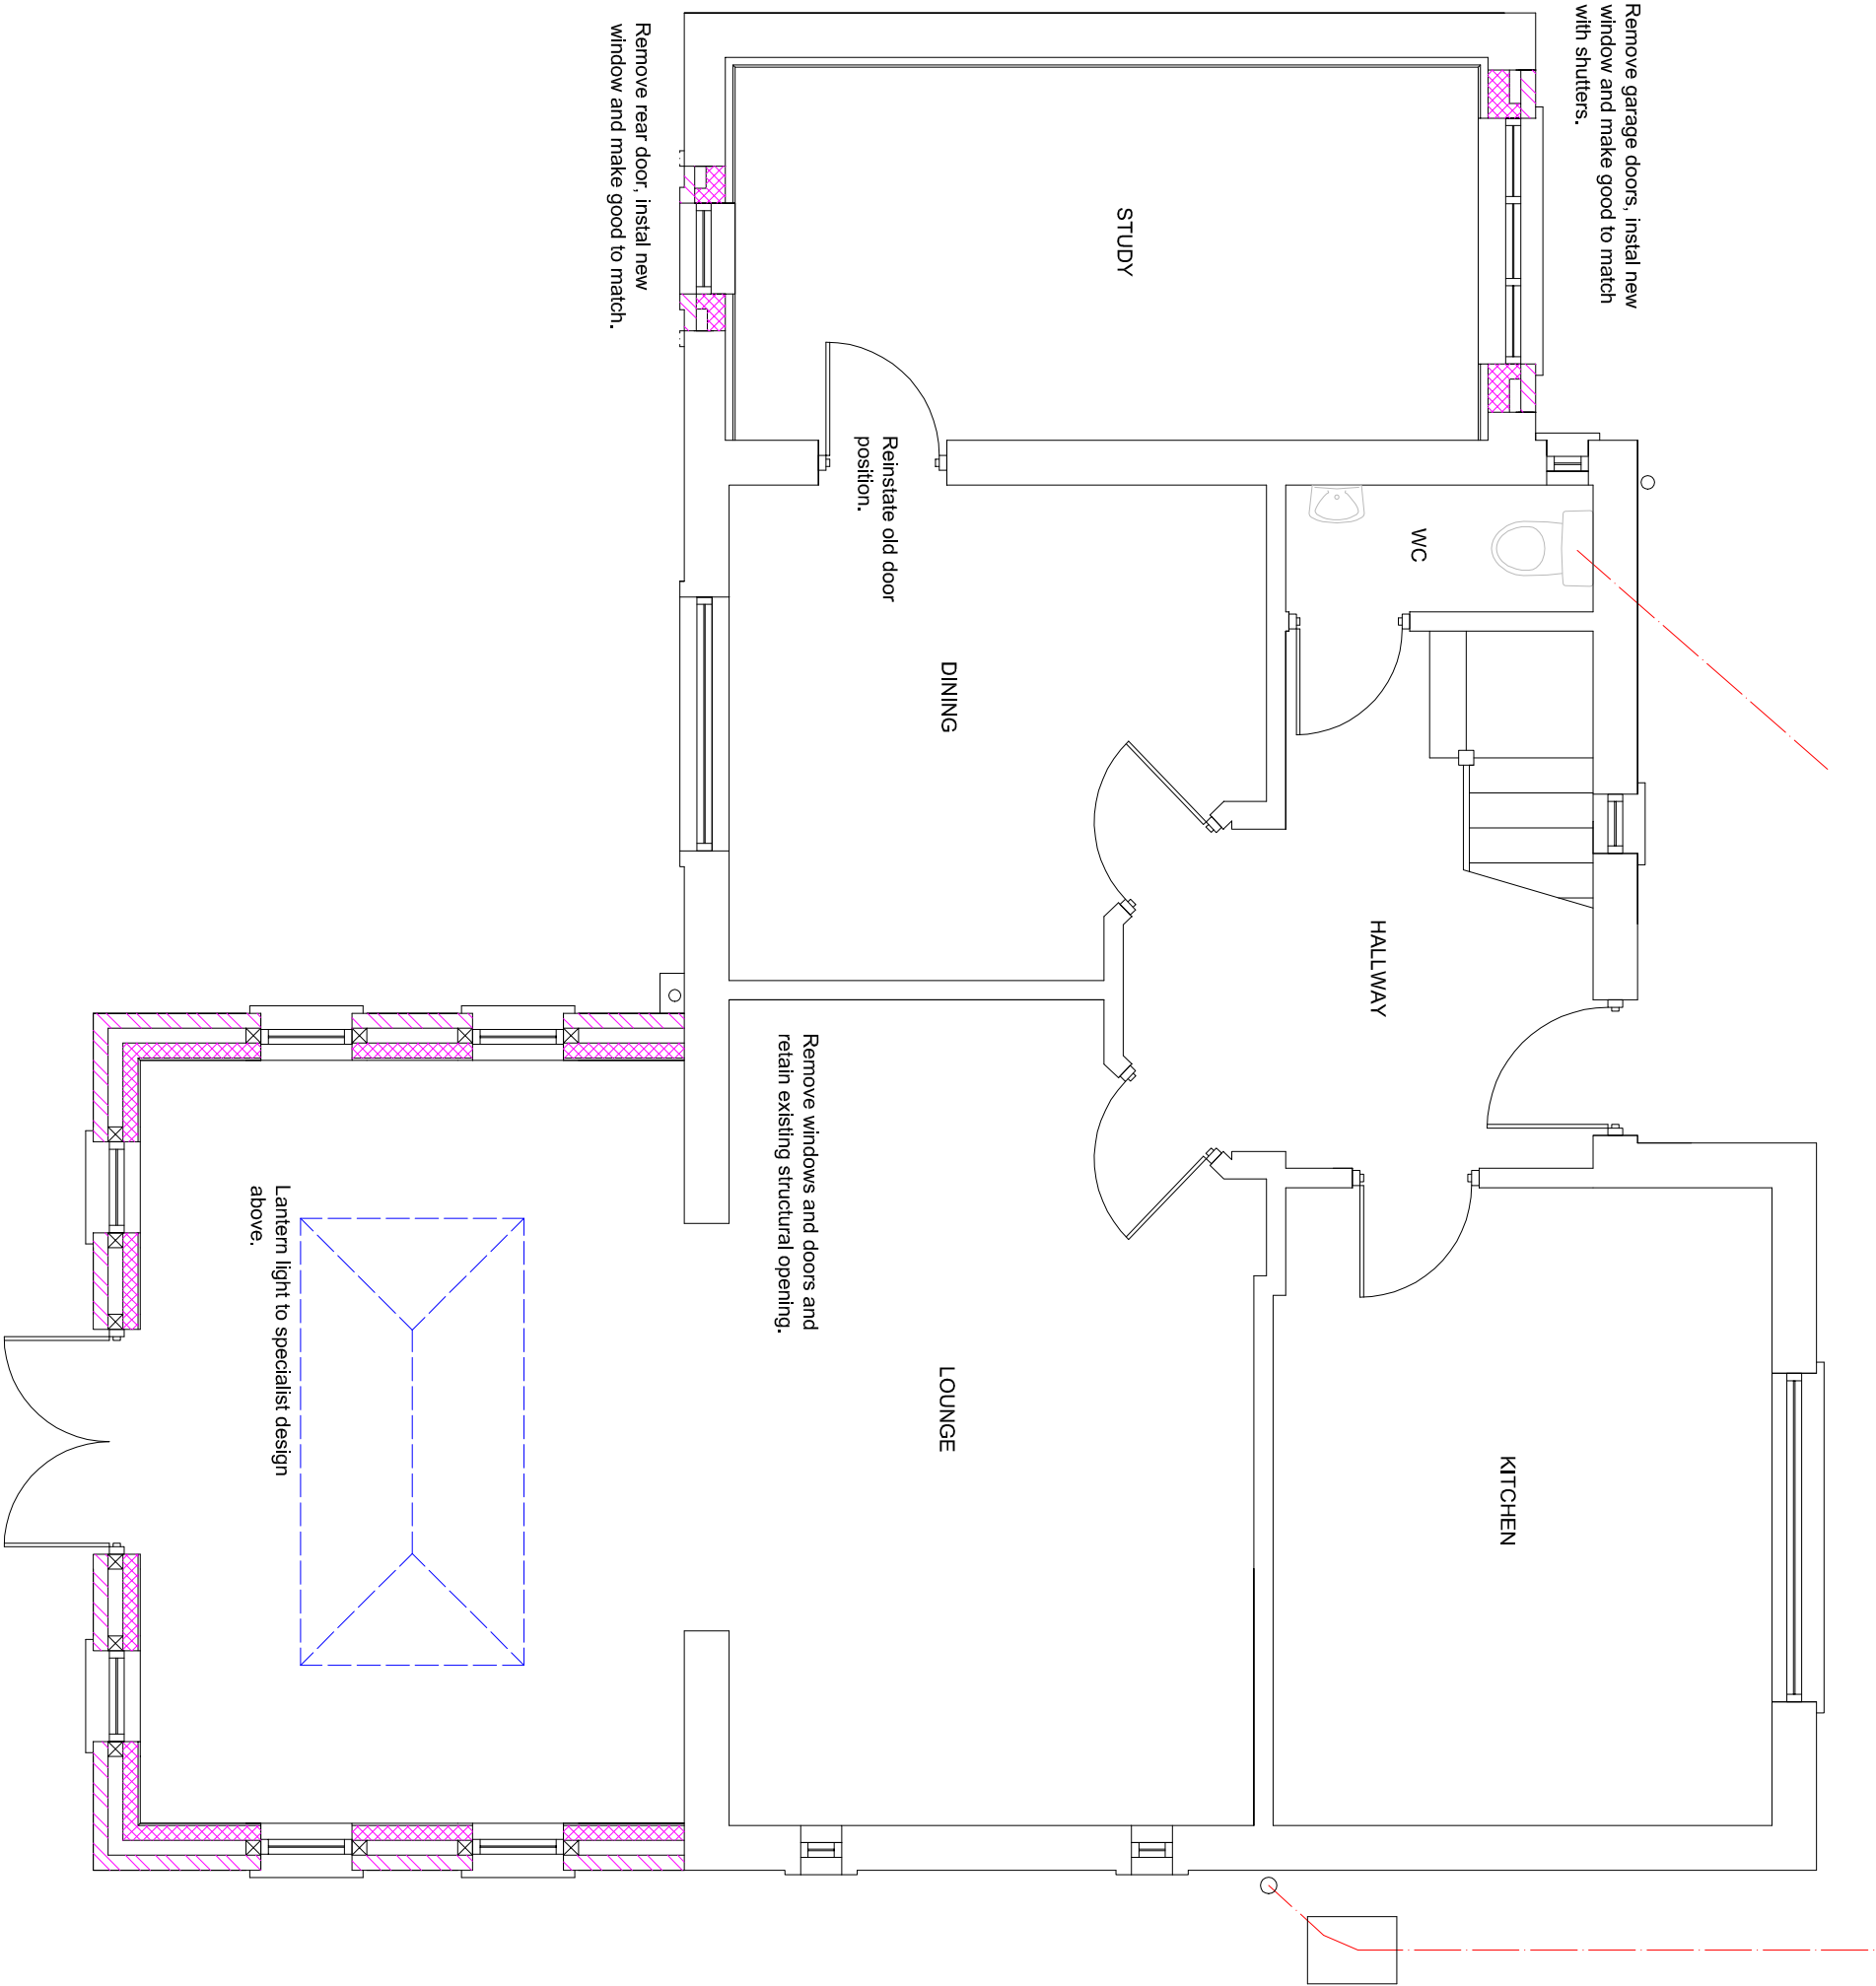

PROPOSED GROUND FLOOR PLAN

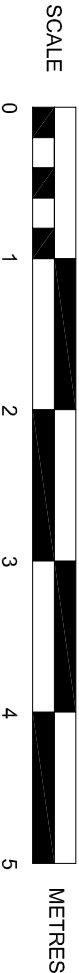

SUSSEX BUILDING CONSULTANCY LIMITED	SBCL
3 WILLOW WAY, ALDWICK, BOGNOR REGIS, WEST SUSSEX.	3 NORTHCOOTE ROAD BOGNOR REGIS PO21 5LZ TEL/FAX - (01243) 861379
SCALE - 1/50 REV - A DATE - 18/04/2011	