


PLAN B

PROPOSED LAYOUT.


Brick + Plaster
Plaster Cover

Timber Stud
Plaster Board
Covering.

SCALE - 1:50

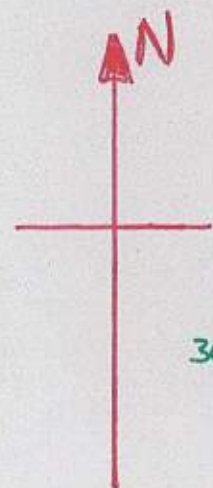

3620

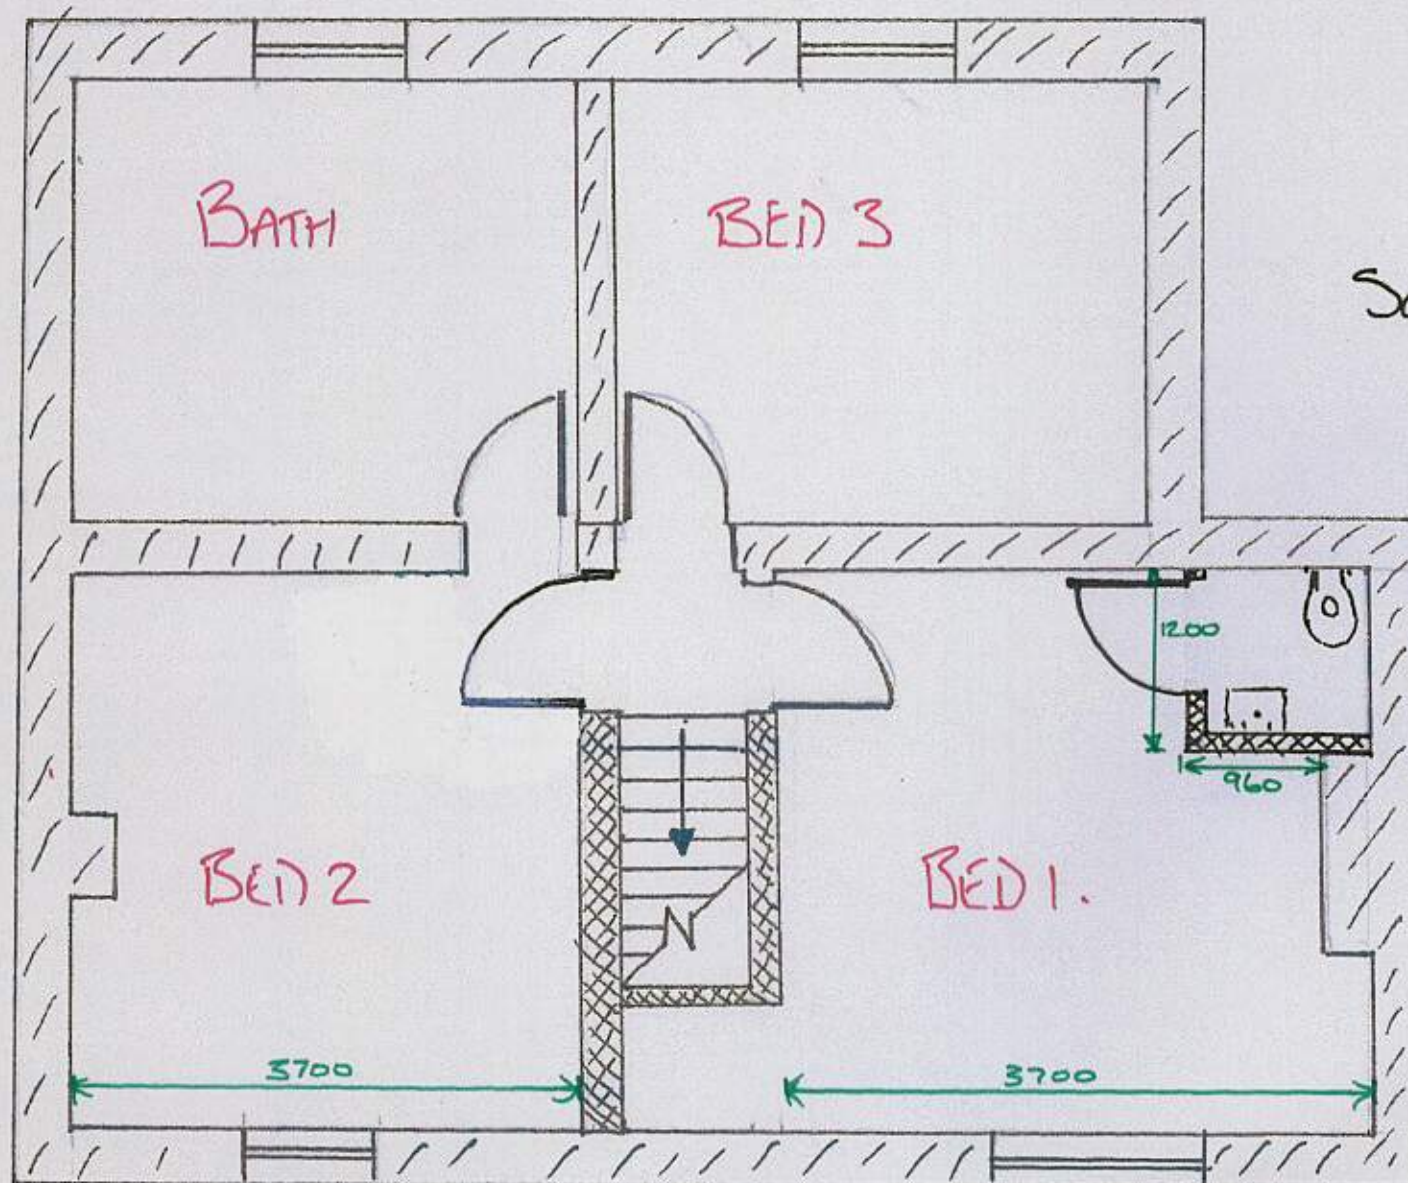

3680

3700

3700