



PHYSICAL SCALE IN METERS @ 1:100

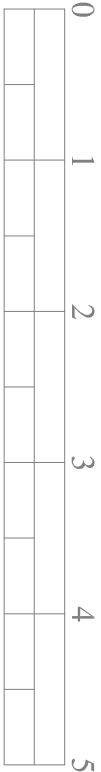


PHYSICAL SCALE IN METERS @ 1:50

NOTES:
This drawing has been produced solely for PLANNING/DESIGN.
Do not Scale from this Drawing except for planning purposes.
Any drainage shown is presumed and to be checked on site before commencement of works.
This drawing is the copyright of MF Designs Ltd.

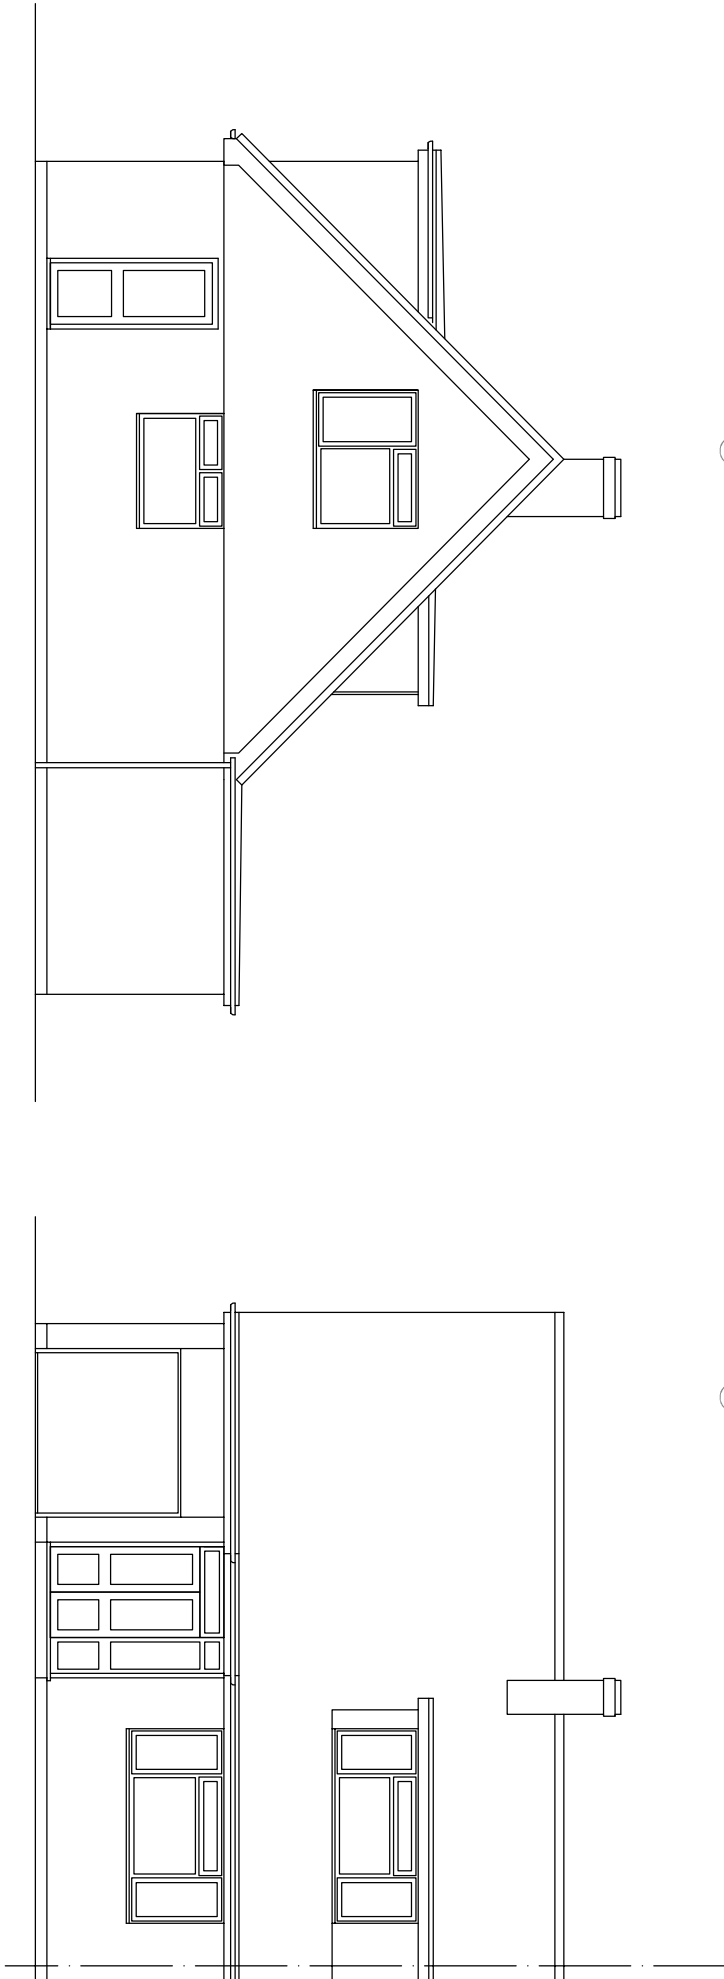


Existing Southwest

Existing Southeast (front)

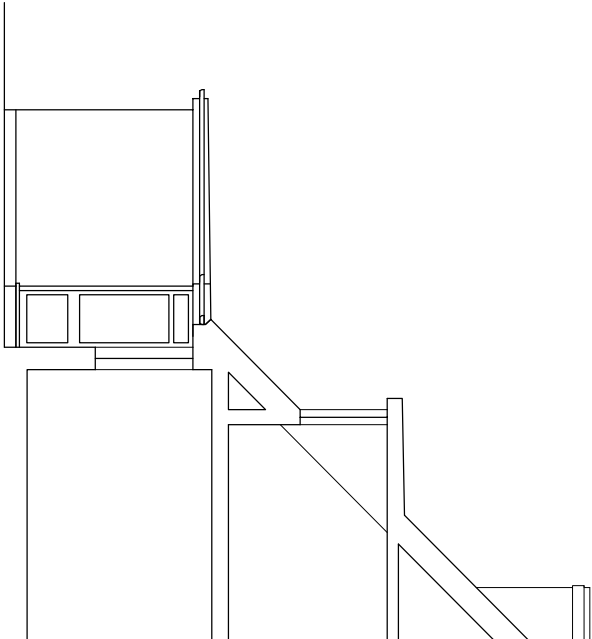

Existing Northeast

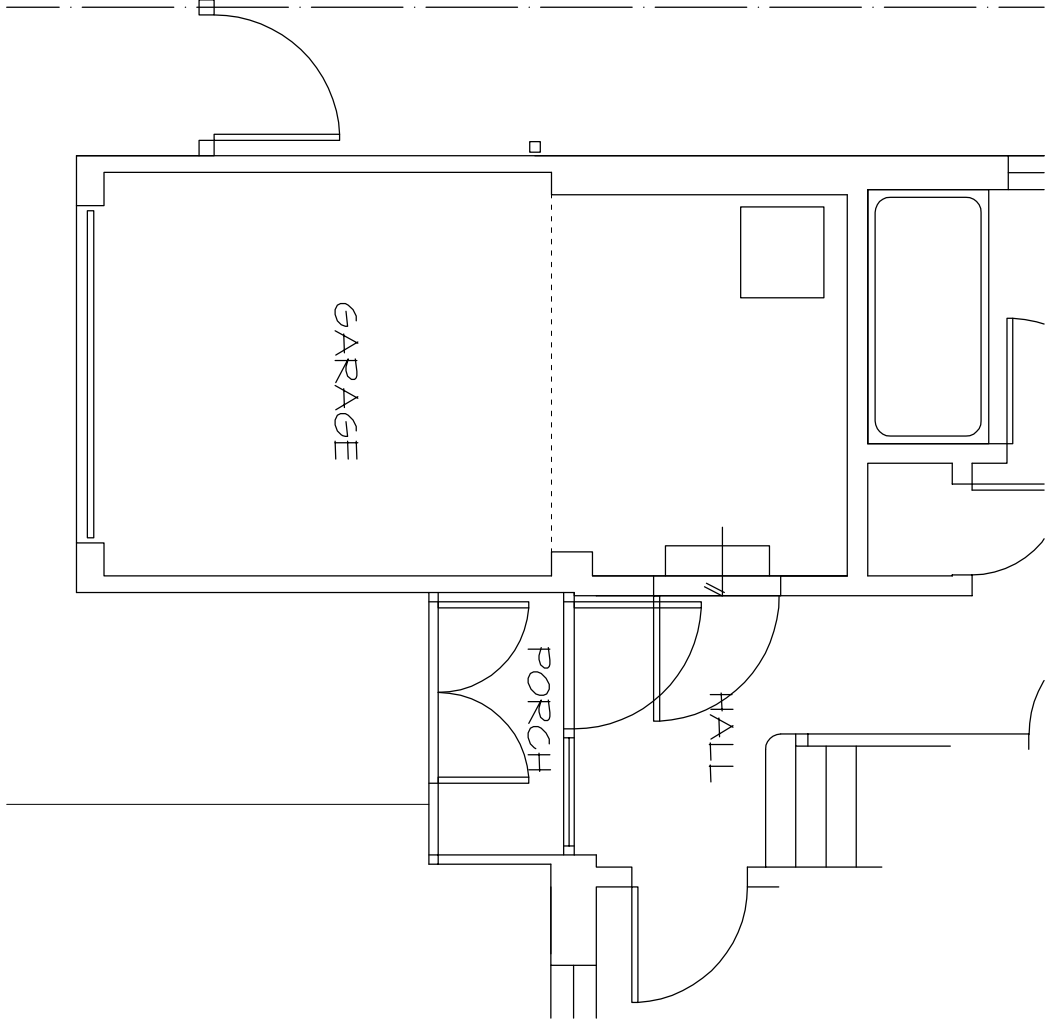

Existing Ground

EXISTING SURVEY - 10 Gunwin Court, Aldwick PO21 4BW

mf designs ltd
Chartered Architects



36 Grove Road • Havant • Hampshire • PO9 1AR
Director: Martin Farrer RIBA • Co Registration No.4507379

U/f 02392 470967
e admhf@mfdesigns.org.uk

Date: Feb 2021
Scale: 1:100 /50

Job No: 3268
Drg No: EX_01