



PHYSICAL SCALE IN METERS @ 1:100

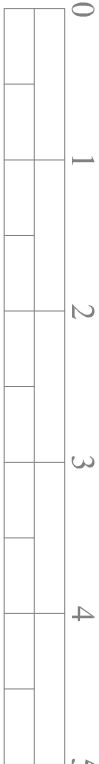


PHYSICAL SCALE IN METERS @ 1:50


NOTES:
This drawing has been produced solely for PLANNING/DESIGN.
Do not Scale from this Drawing except for planning purposes.
Any drainage shown is presumed and to be checked on site before commencement of works.
This drawing is the copyright of MF Designs Ltd.

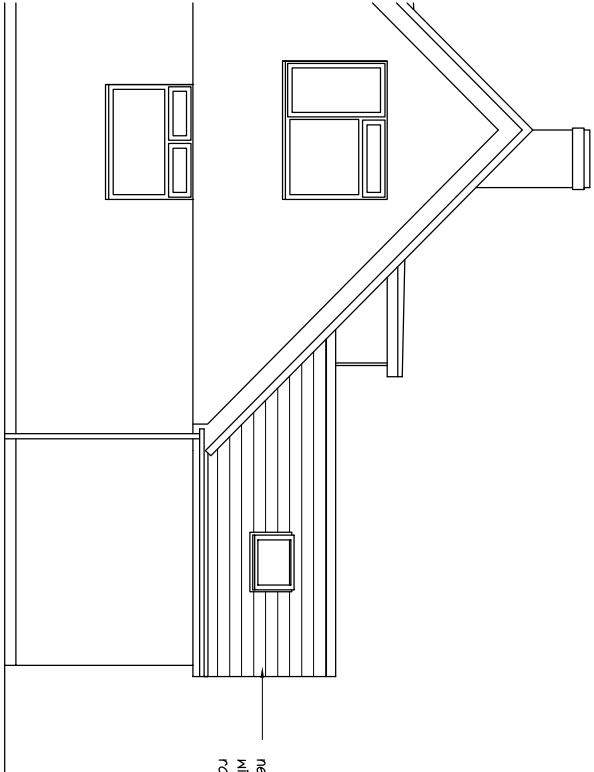


Proposed Southwest

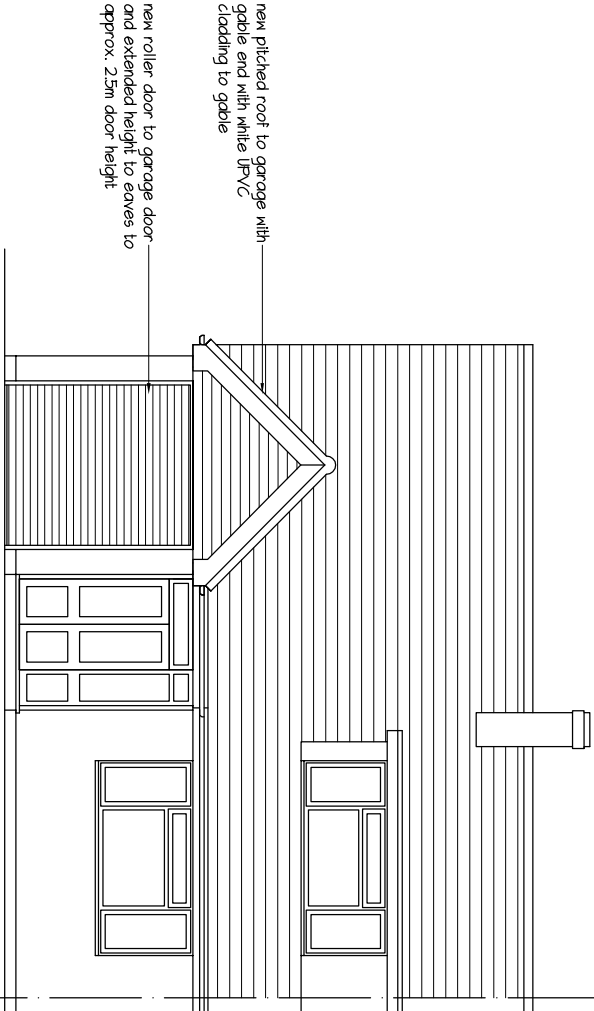


Proposed Southeast (front)

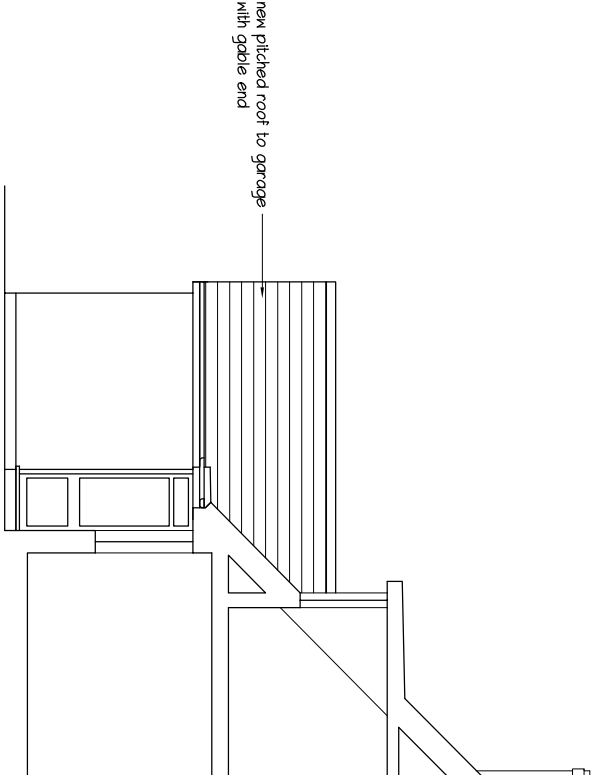


Proposed Northeast

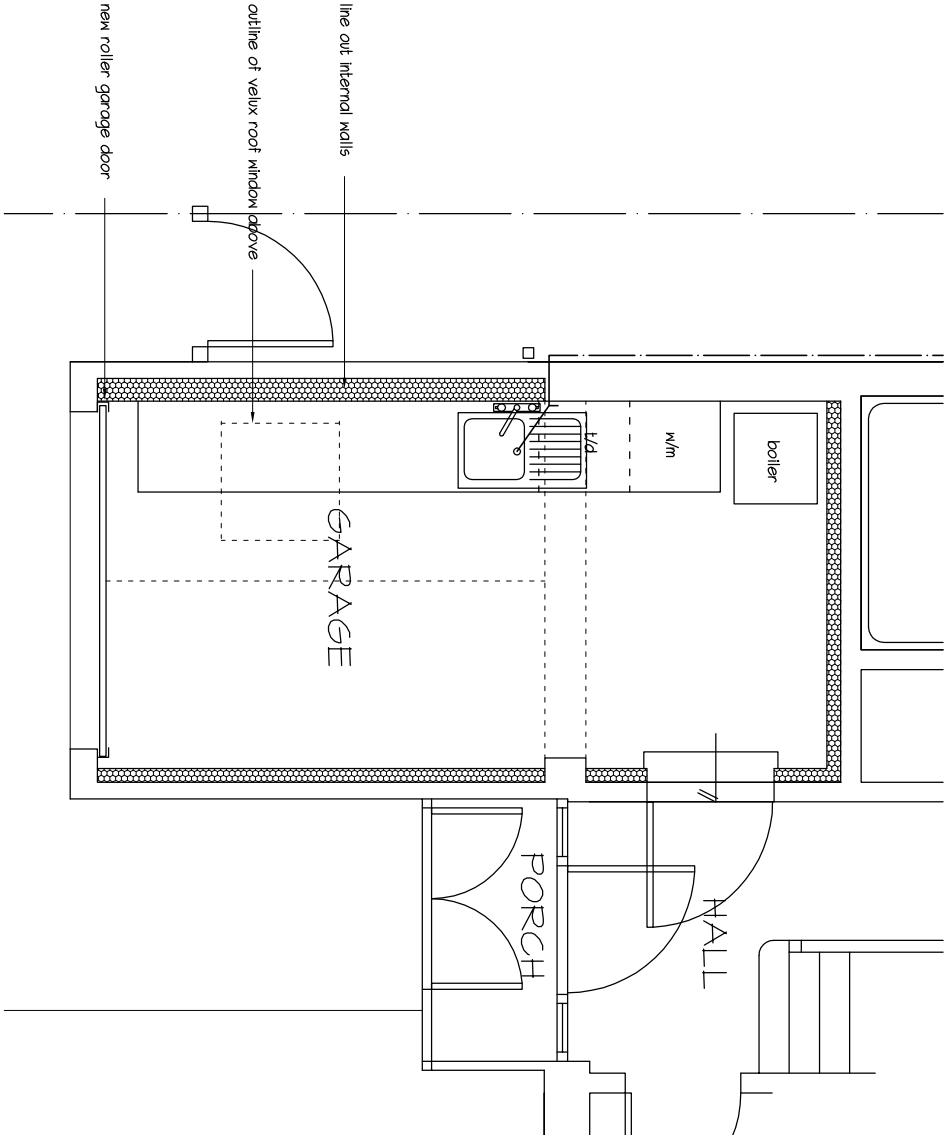

Proposed Ground

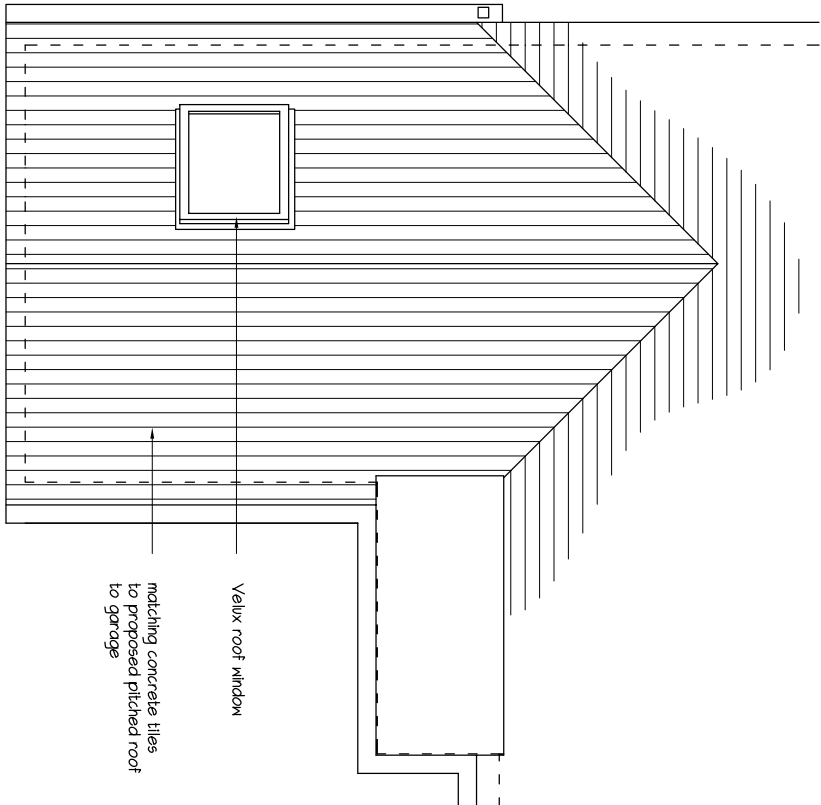

Proposed Roof

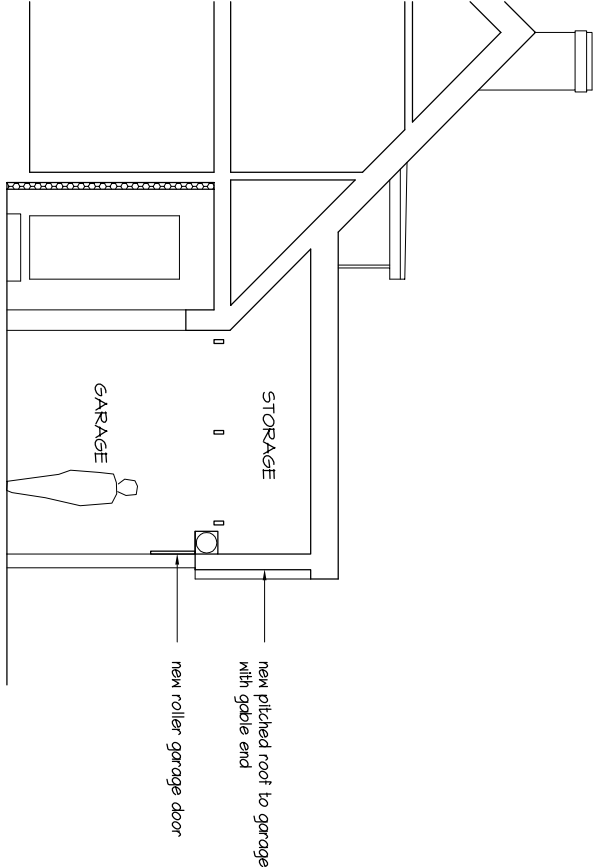

Proposed Section

mf designs ltd

Chartered Architects

36 Grove Road • Havant • Hampshire • PO9 1AR
Director: Martin Farrer RIBA • Co Registration No.4507379

t/f 02382 470967
e admin@mfdesigns.org.uk



Date: March 2021
Scale: 1:100 /50

Job No: 3268
Drg No: P_01

PROPOSED GARAGE ROOF EXTENSION - 10 Gunwin Court, Aldwick, PO21 4BW