



PHYSICAL SCALE IN METERS @ 1:1250

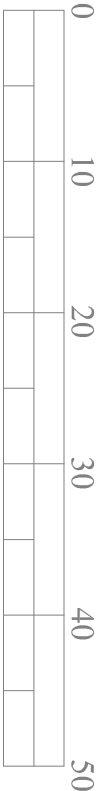


PHYSICAL SCALE IN METERS @ 1:500

NOTES:
This drawing has been produced solely for PLANNING/DESIGN.
Do not scale from this Drawing except for planning purposes.
Any drainage shown is presumed and to be checked on site before commencement of works.
This drawing is the copyright of MF Designs Ltd.

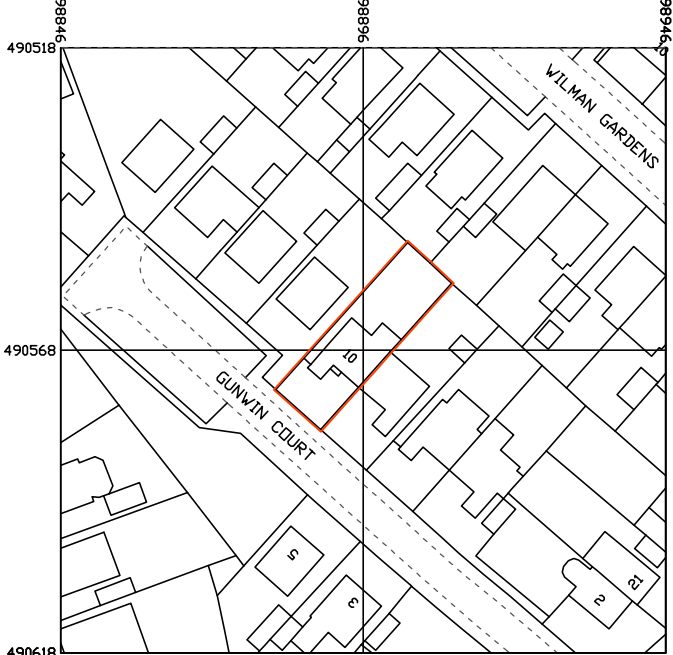

Produced on 04 March 2021 from the Ordnance Survey National Geographic Database and incorporating surveyed revision available at this date.
This map shows the area bounded by 490518 98846, 490618 98846, 490518 98946, 490518 98896, 490518 98846.
Reproduction in whole or part is prohibited without the prior permission of Ordnance Survey.
Crown copyright 2021. Supplied by copla, ltd trading as UKPlanningMaps.com a licensed Ordnance Survey partner (100054135).
Data licence expires 04 March 2022. Unique plan reference: VIC/585837/794292

Location

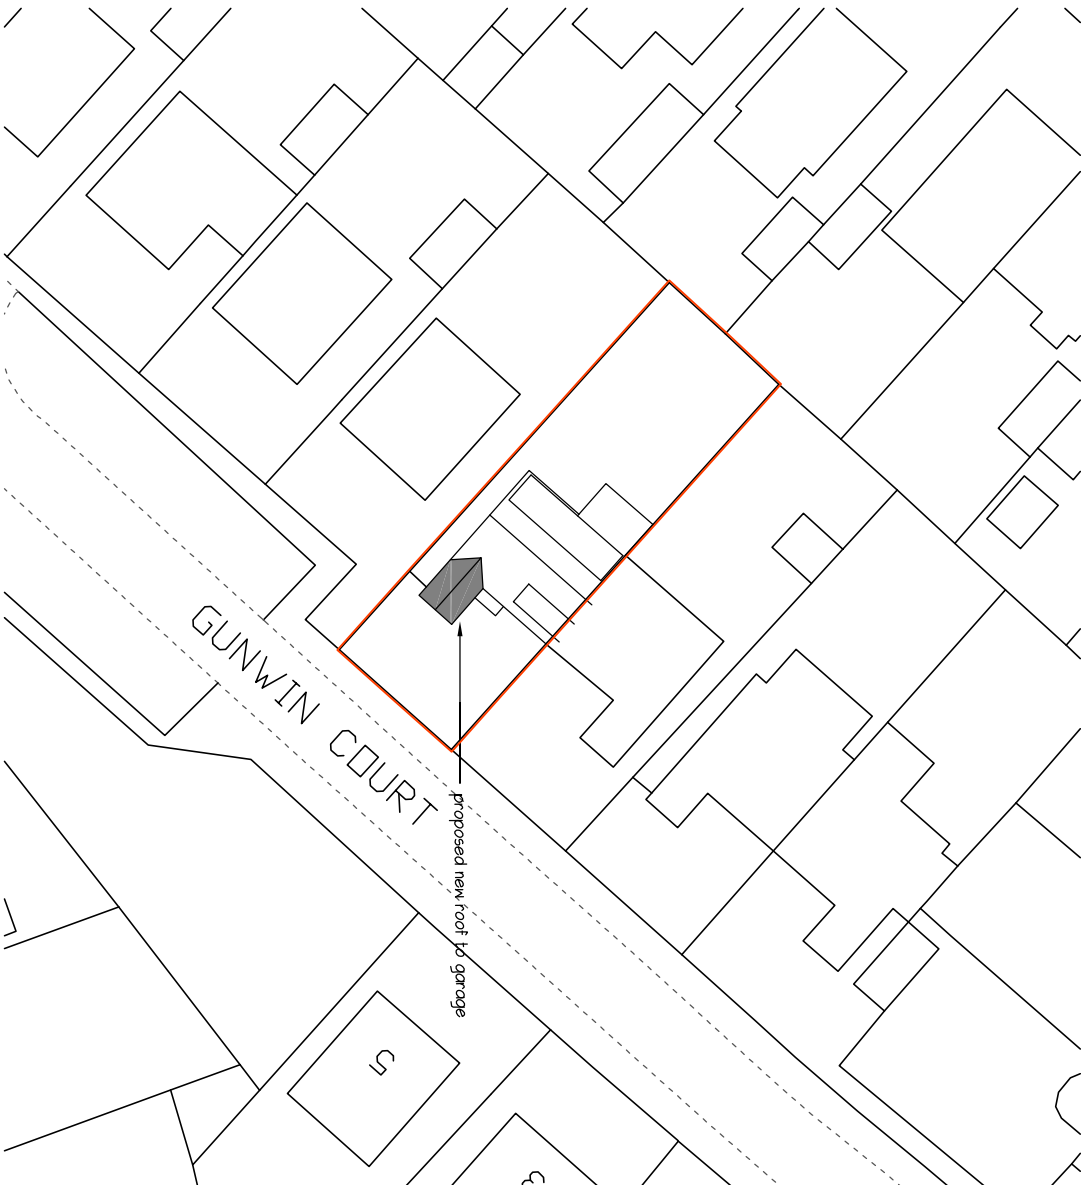

Block



mf designs ltd

Chartered Architects



36 Grove Road • Havant • Hampshire • PO9 1AR

t/f 02382 470967

Director: Martin Farrer RIBA • Co Registration No.4507379

e admin@mfdesigns.org.uk

Date: March 2021

Job No: 3268

Scale: 1:1250/500

Dwg No: P_02

PROPOSED GARAGE ROOF EXTENSION - 10 Gunwin Court, Aldwick. PO21 4BW