


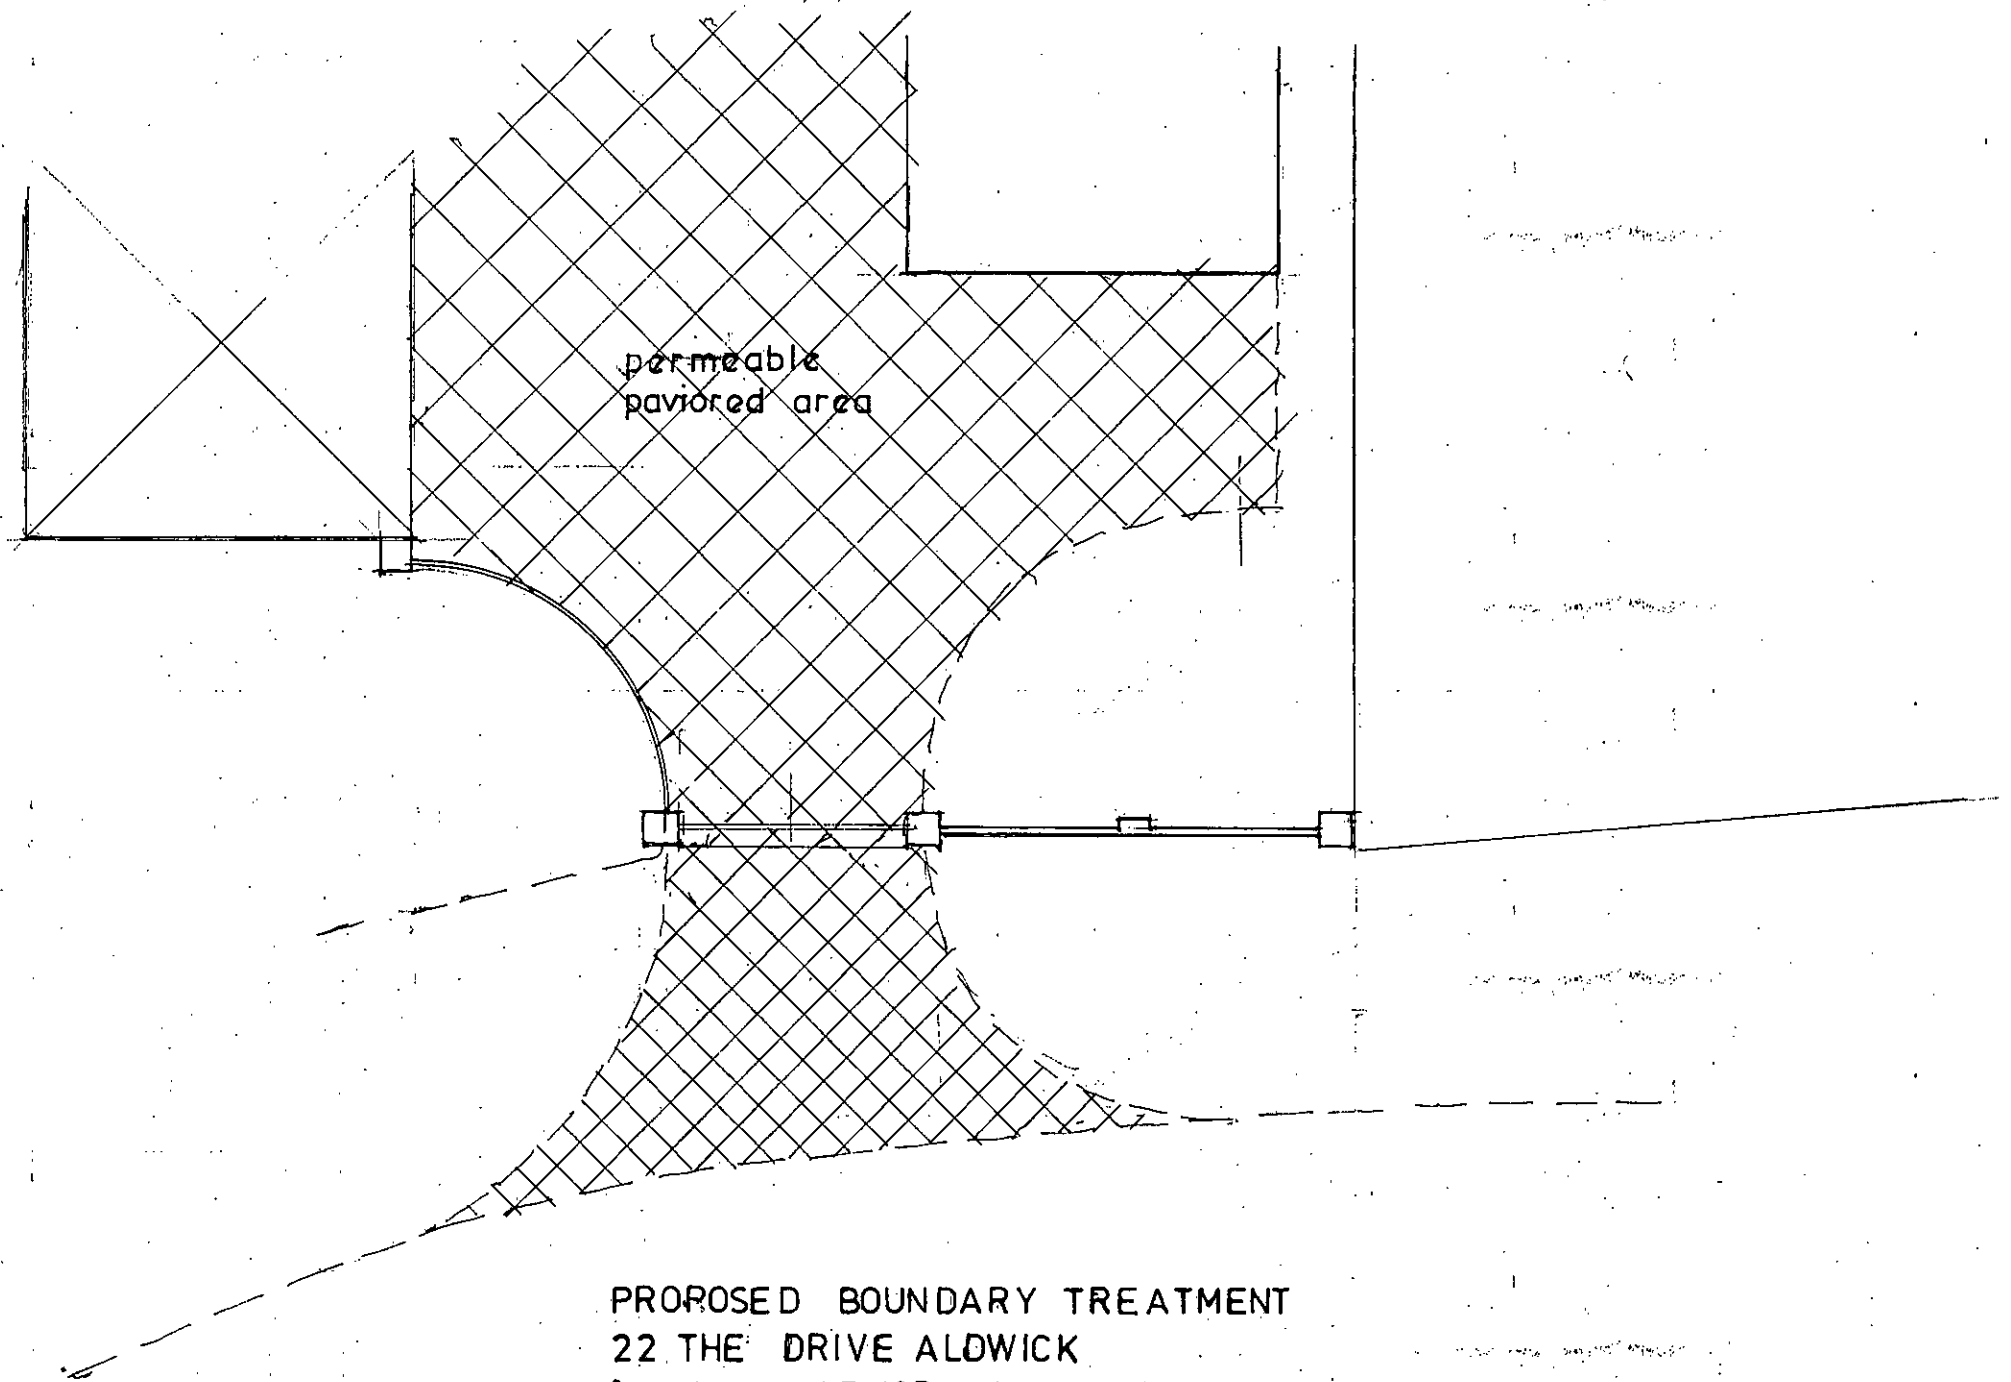

PROPOSED BOUNDARY TREATMENT
22 THE DRIVE ALDWICK
for Mr+Mrs LPNORMAN
scale 1:100

PLAN NO 630|3