


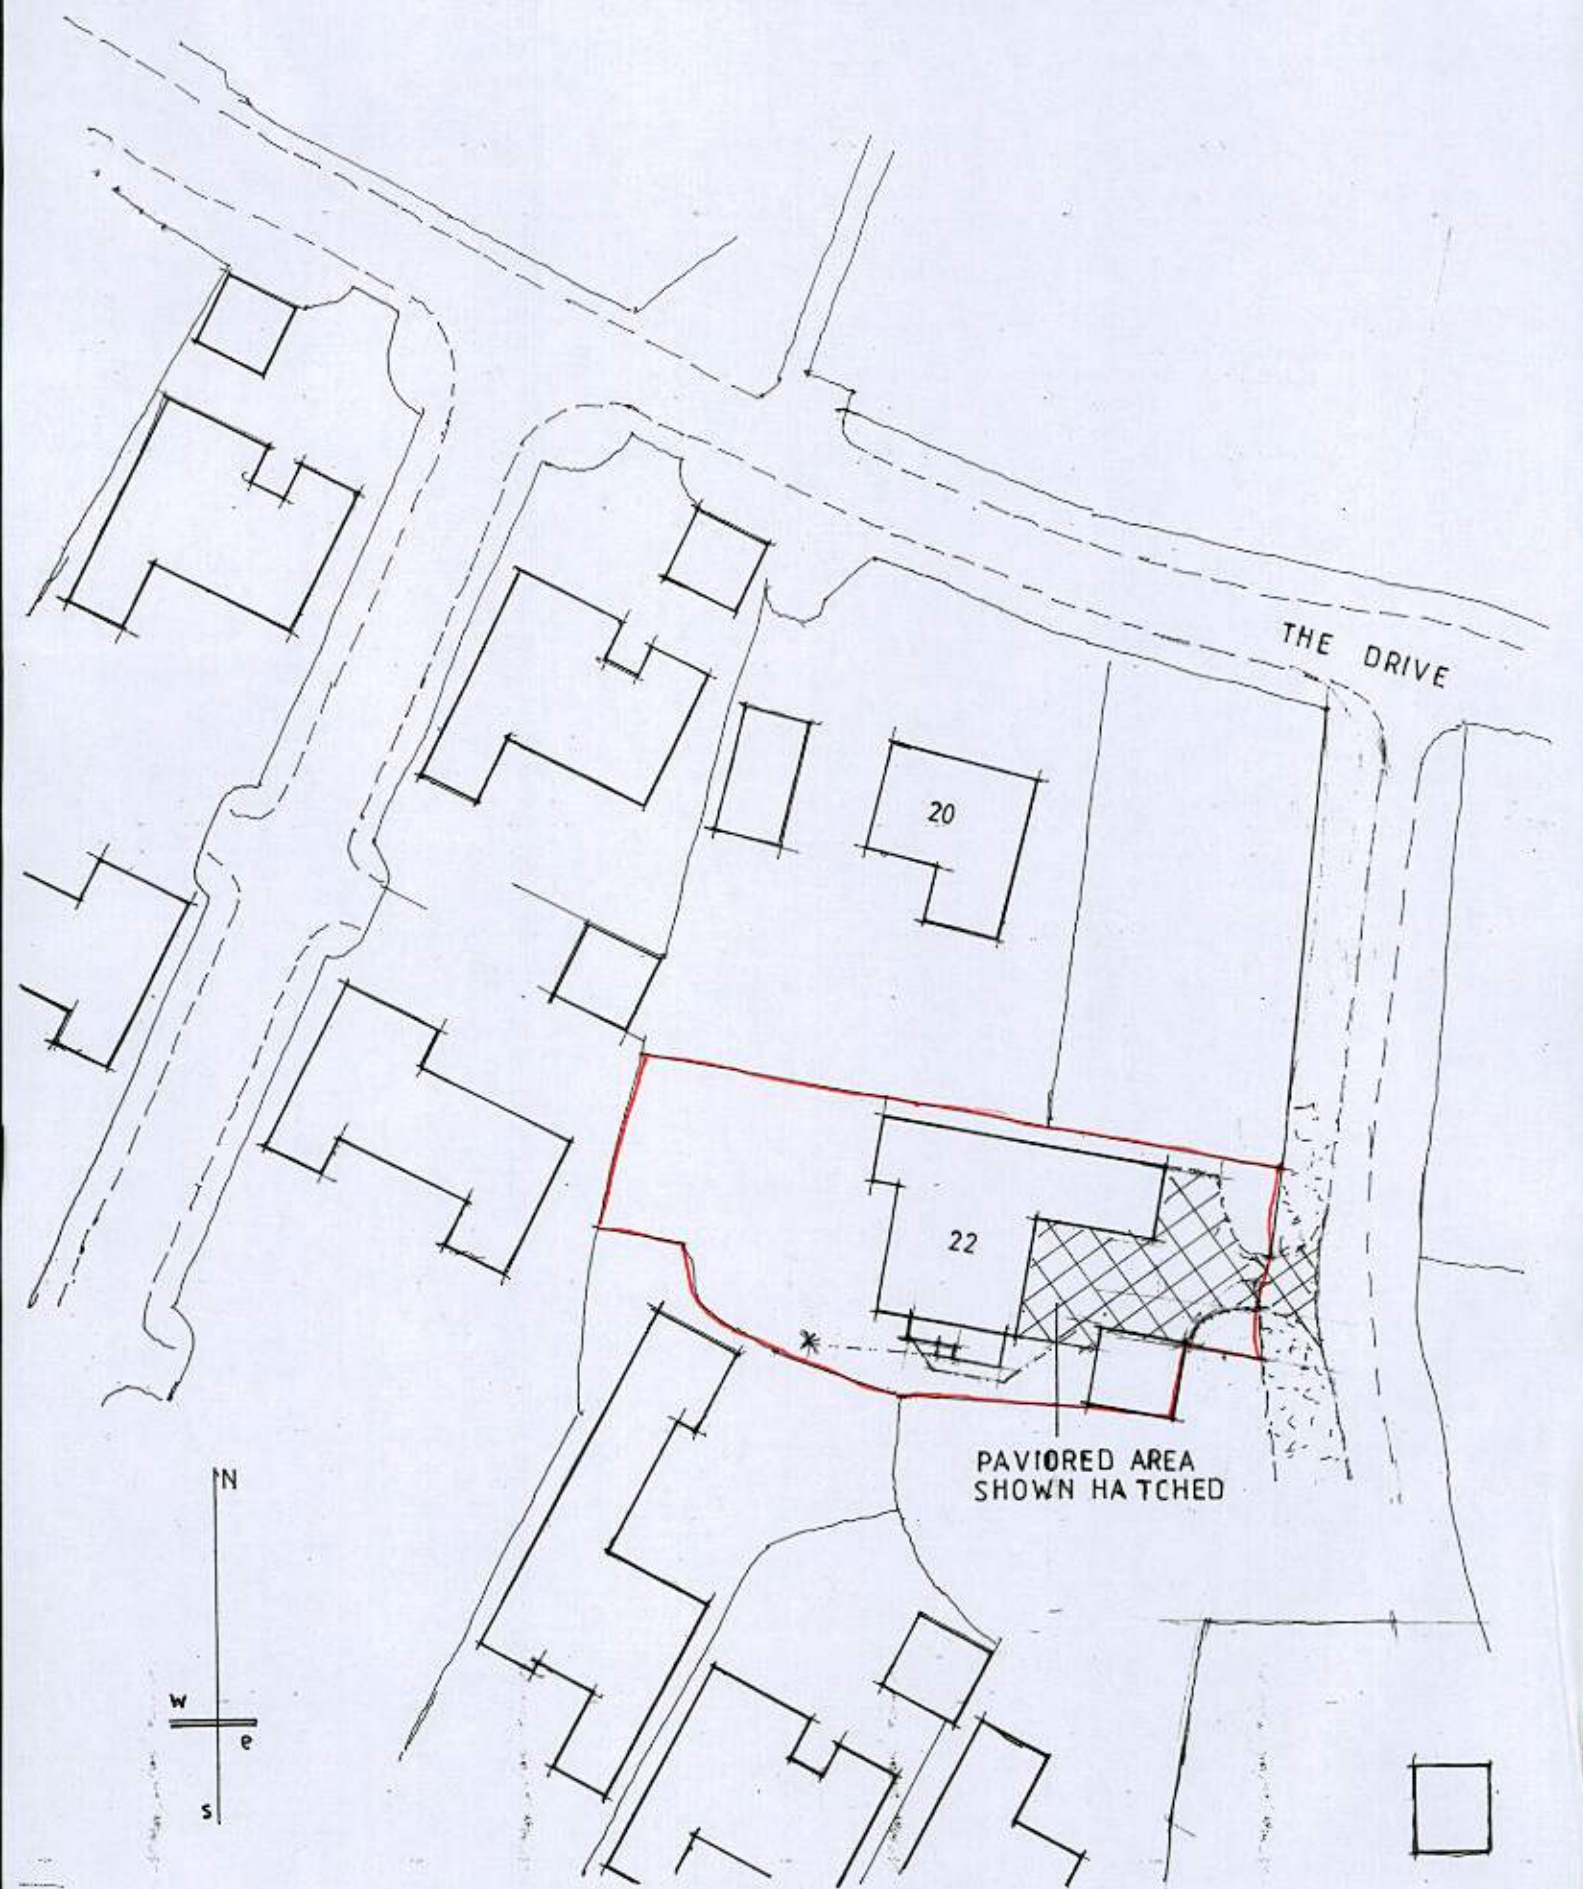

PROPOSED BOUNDARY TREATMENT

22 THE DRIVE ALDWICK

for Mr+Mrs L.P.NORMAN

scale 1:500

PLAN NO 630|2