



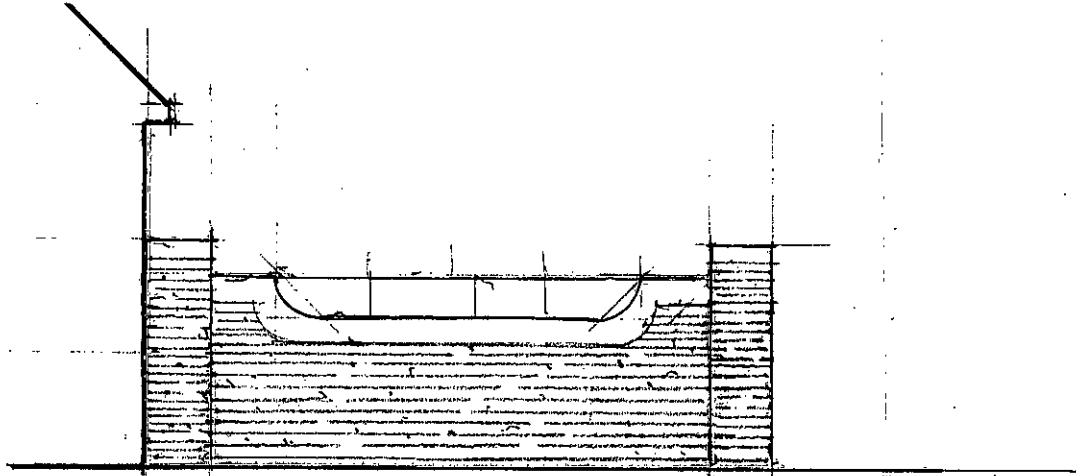

elevation adjoining garage

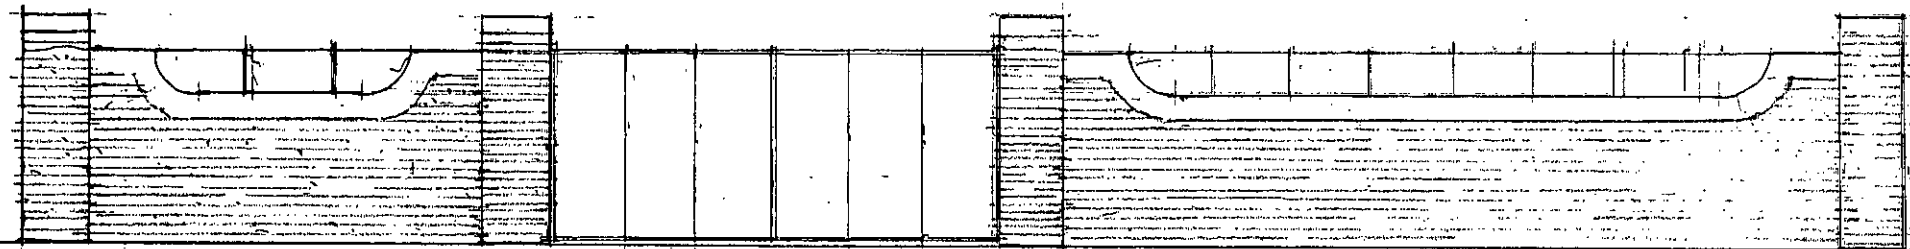

elevation to The Drive

1.5m piers with 1.0m walls
connecting, all finished with
soldier course - wall topped
with wrought iron frame to
match 1.3m high gates.

PROPOSED BOUNDARY TREATMENT
22 THE DRIVE ALDWICK
-for Mr+Mrs LPNORMAN
scale 1:50

PLAN NO 630/4A

AW/91/131