


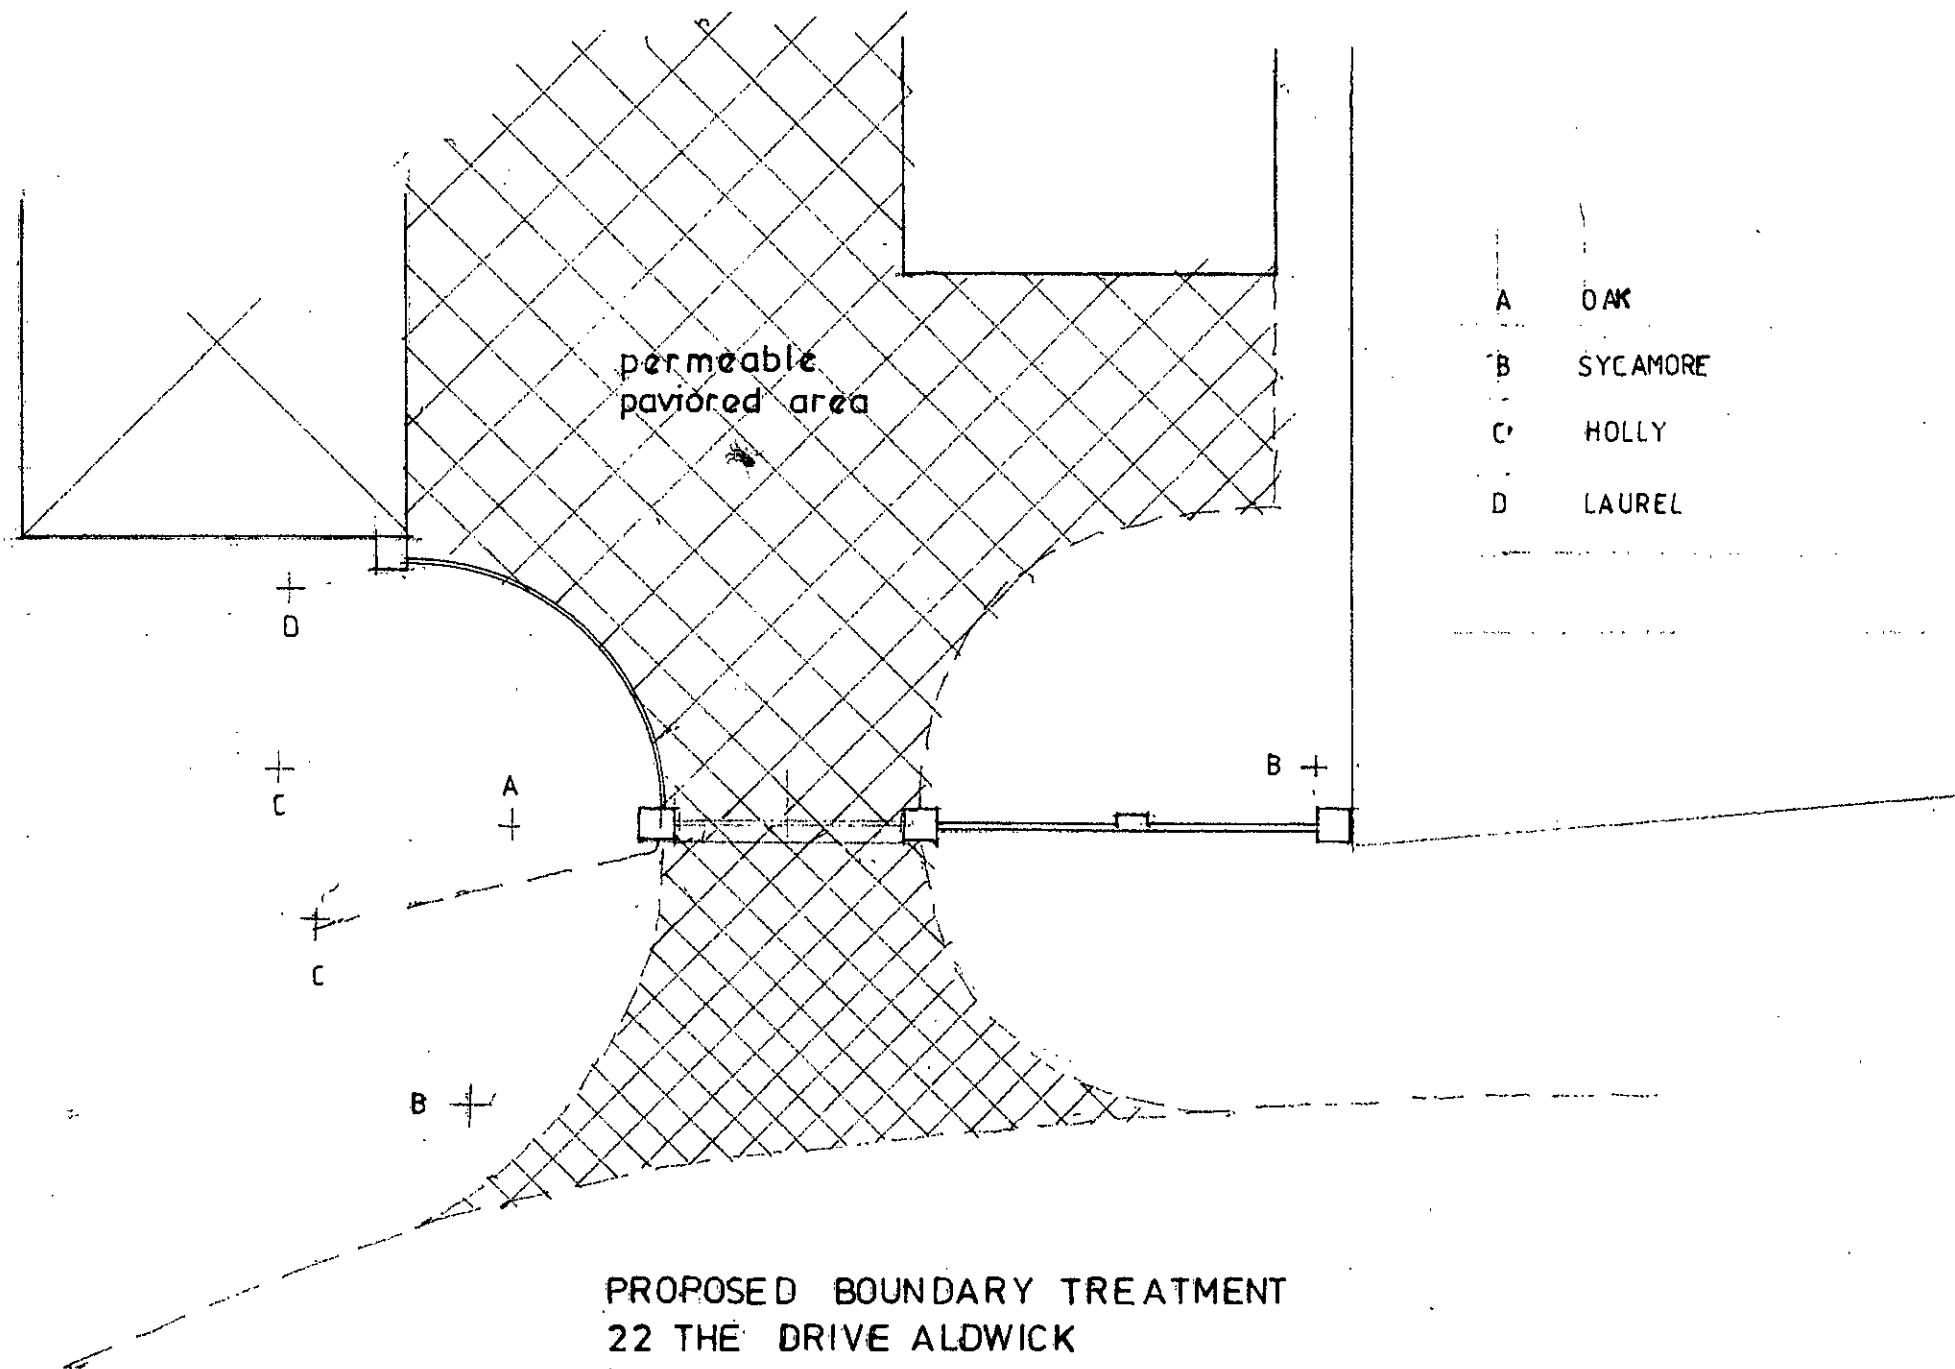

PROPOSED BOUNDARY TREATMENT
 22 THE DRIVE ALDWICK
 for Mr+Mrs LPNORMAN
 scale 1:100

PLAN NO 630|3