



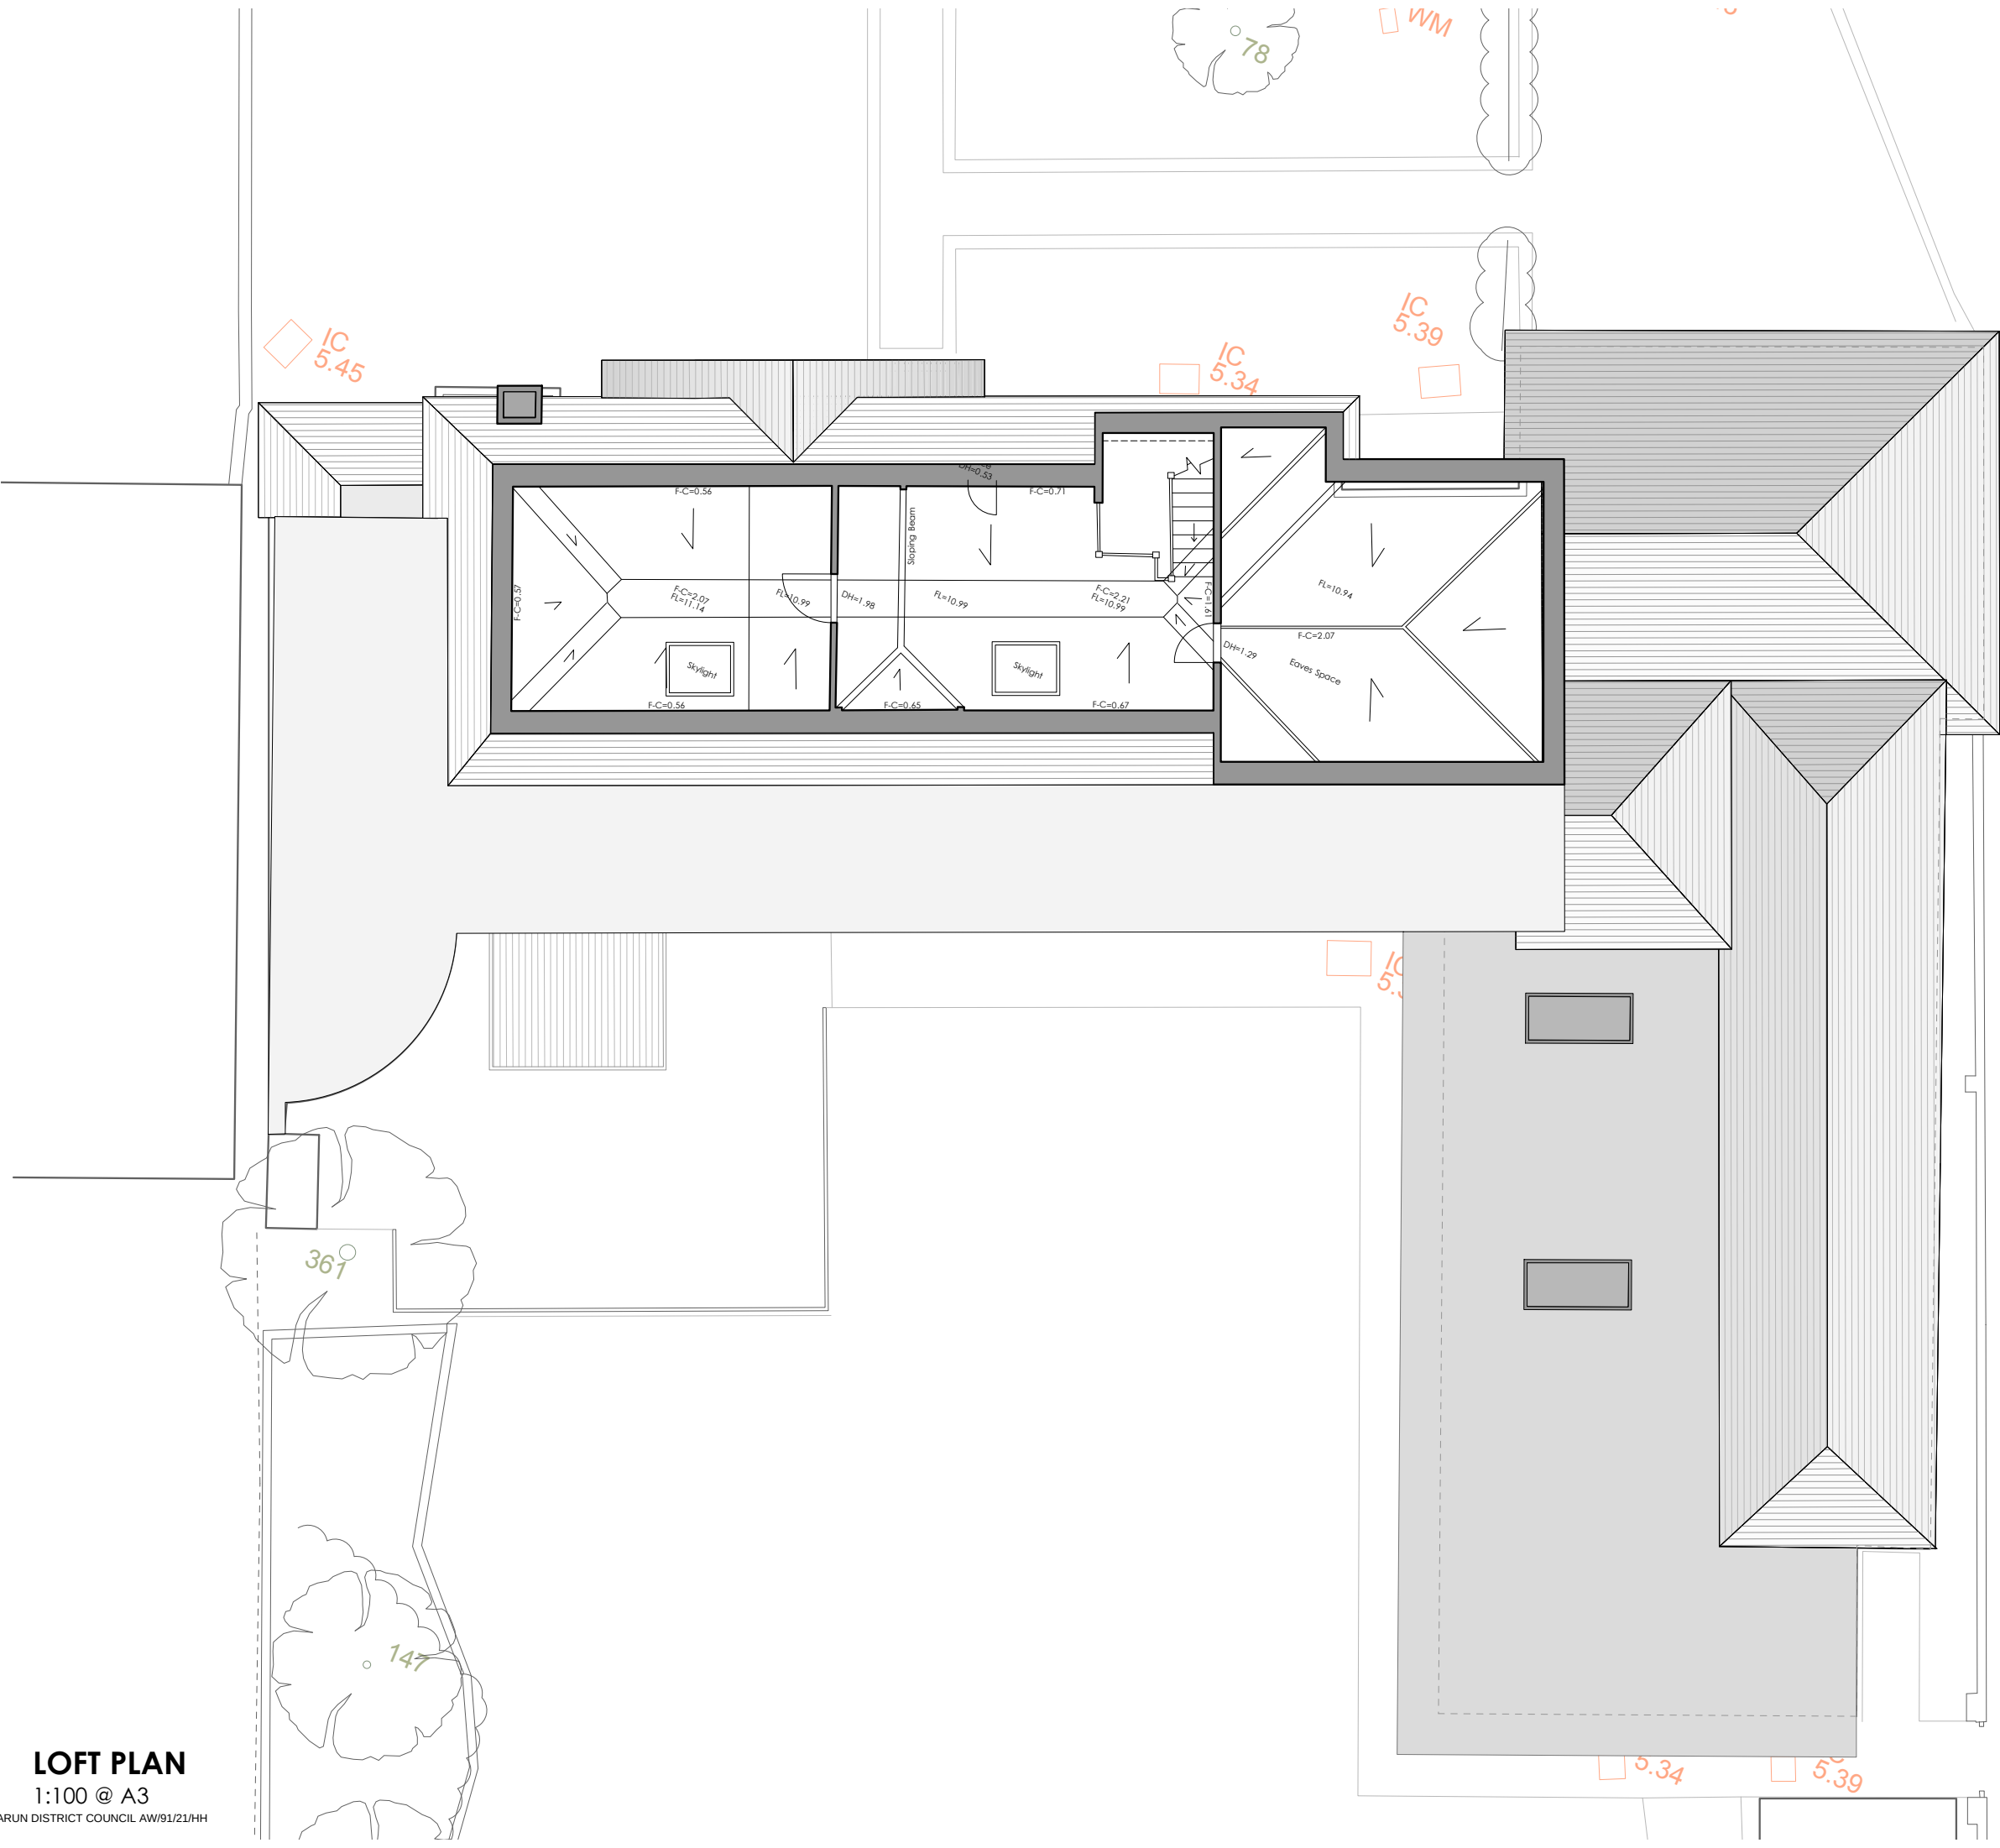

LOFT PLAN
1:100 @ A3
ARUN DISTRICT COUNCIL AW/91/21/HH

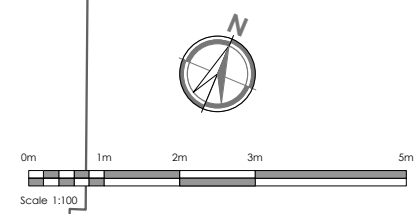

EXISTING

NOTE: All drawings copyright Crane & Associates.			
REV.	DATE	INIT.	REVISION
CRANE&ASSOCIATES			
architecture • interiors • graphics			
1 Dawes Court High Street Esher Surrey KT10 9QD			
Tel: 01372 470524 Fax: 01372 470525			
email admin@craneassociates.com			
website www.craneassociates.com			
JOB			
2 The Byeway, Aldwick Bay Estate			
DRAWING			
Existing Loft Plan			
DATE	SCALE	DRAWN	
JAN 2021	1:100 @ A3	PR	
DRAWING NO		REVISION	
2007.6-EX-03		*	