



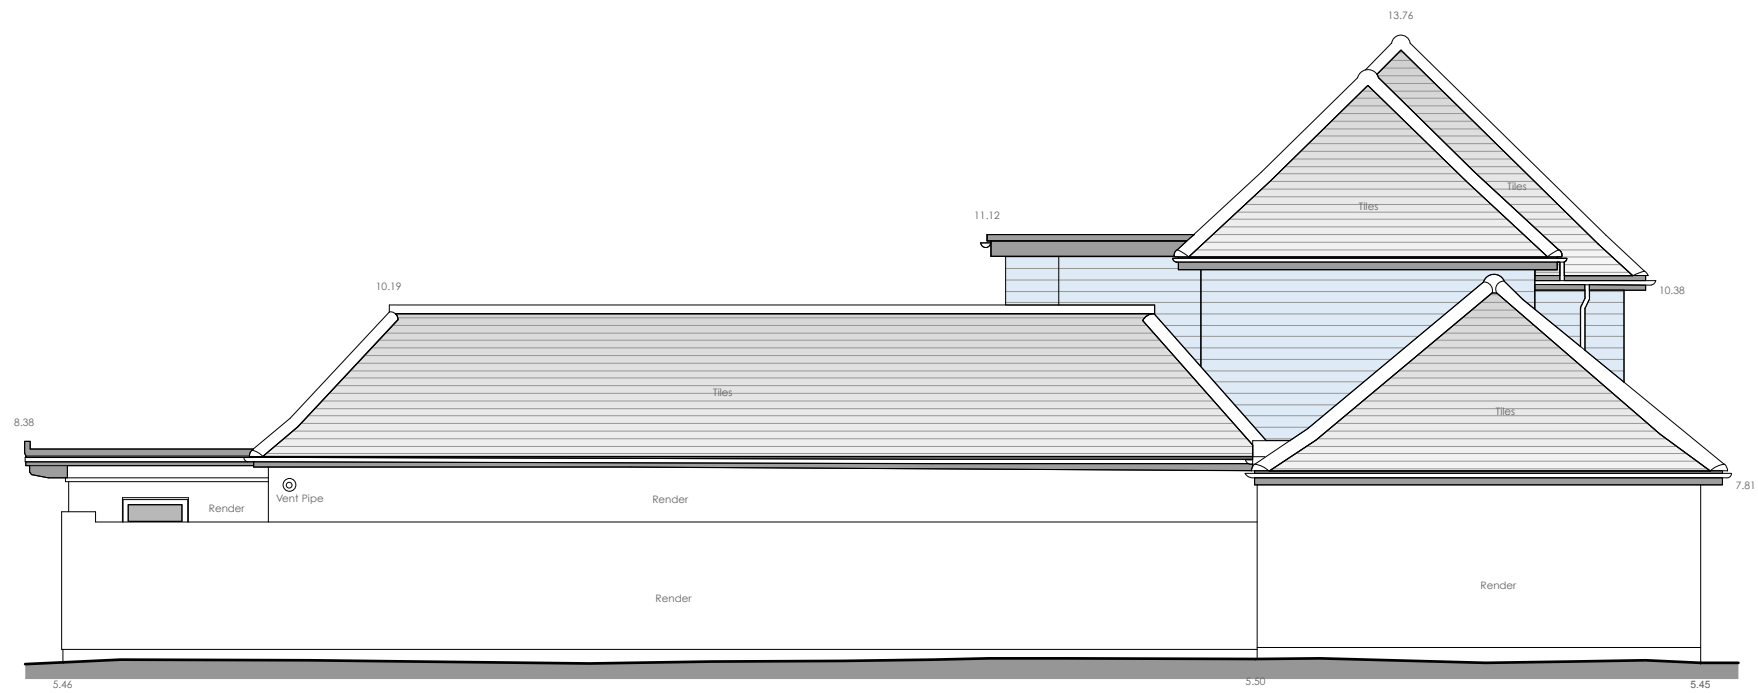

SIDE ELEVATION (NORTH-EAST)  
1:100 @ A3

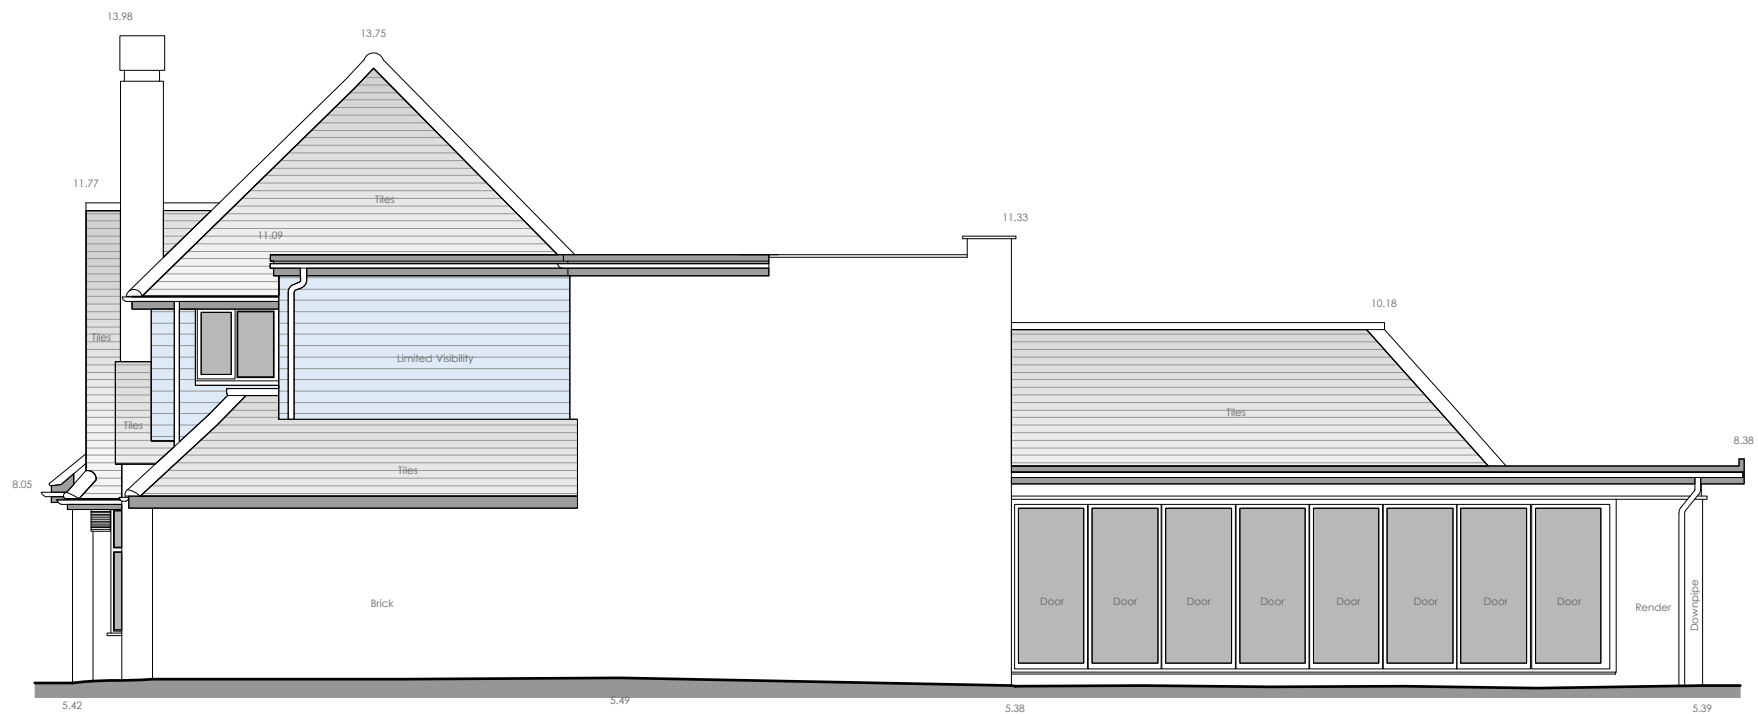

SIDE ELEVATION (SOUTH-WEST)  
1:100 @ A3



EXISTING

|                                                  |            |       |          |
|--------------------------------------------------|------------|-------|----------|
| NOTE: All drawings copyright Crane & Associates. |            |       |          |
| REV.                                             | DATE       | INIT. | REVISION |
|                                                  |            |       |          |
| CRANE&ASSOCIATES                                 |            |       |          |
| architecture • interiors • graphics              |            |       |          |
| 1 Dawes Court High Street Esher Surrey KT10 9QD  |            |       |          |
| Tel: 01372 470524 Fax: 01372 470525              |            |       |          |
| email admin@craneassociates.com                  |            |       |          |
| website www.craneassociates.com                  |            |       |          |
| JOB                                              |            |       |          |
| 2 The Byeway,<br>Aldwick Bay Estate              |            |       |          |
| DRAWING                                          |            |       |          |
| Existing Side Elevations                         |            |       |          |
| DATE                                             | SCALE      | DRAWN |          |
| JAN 2021                                         | 1:100 @ A3 | PR    |          |
| DRAWING NO                                       |            |       | REVISION |
| 2007.6-EX-06                                     |            |       | *        |