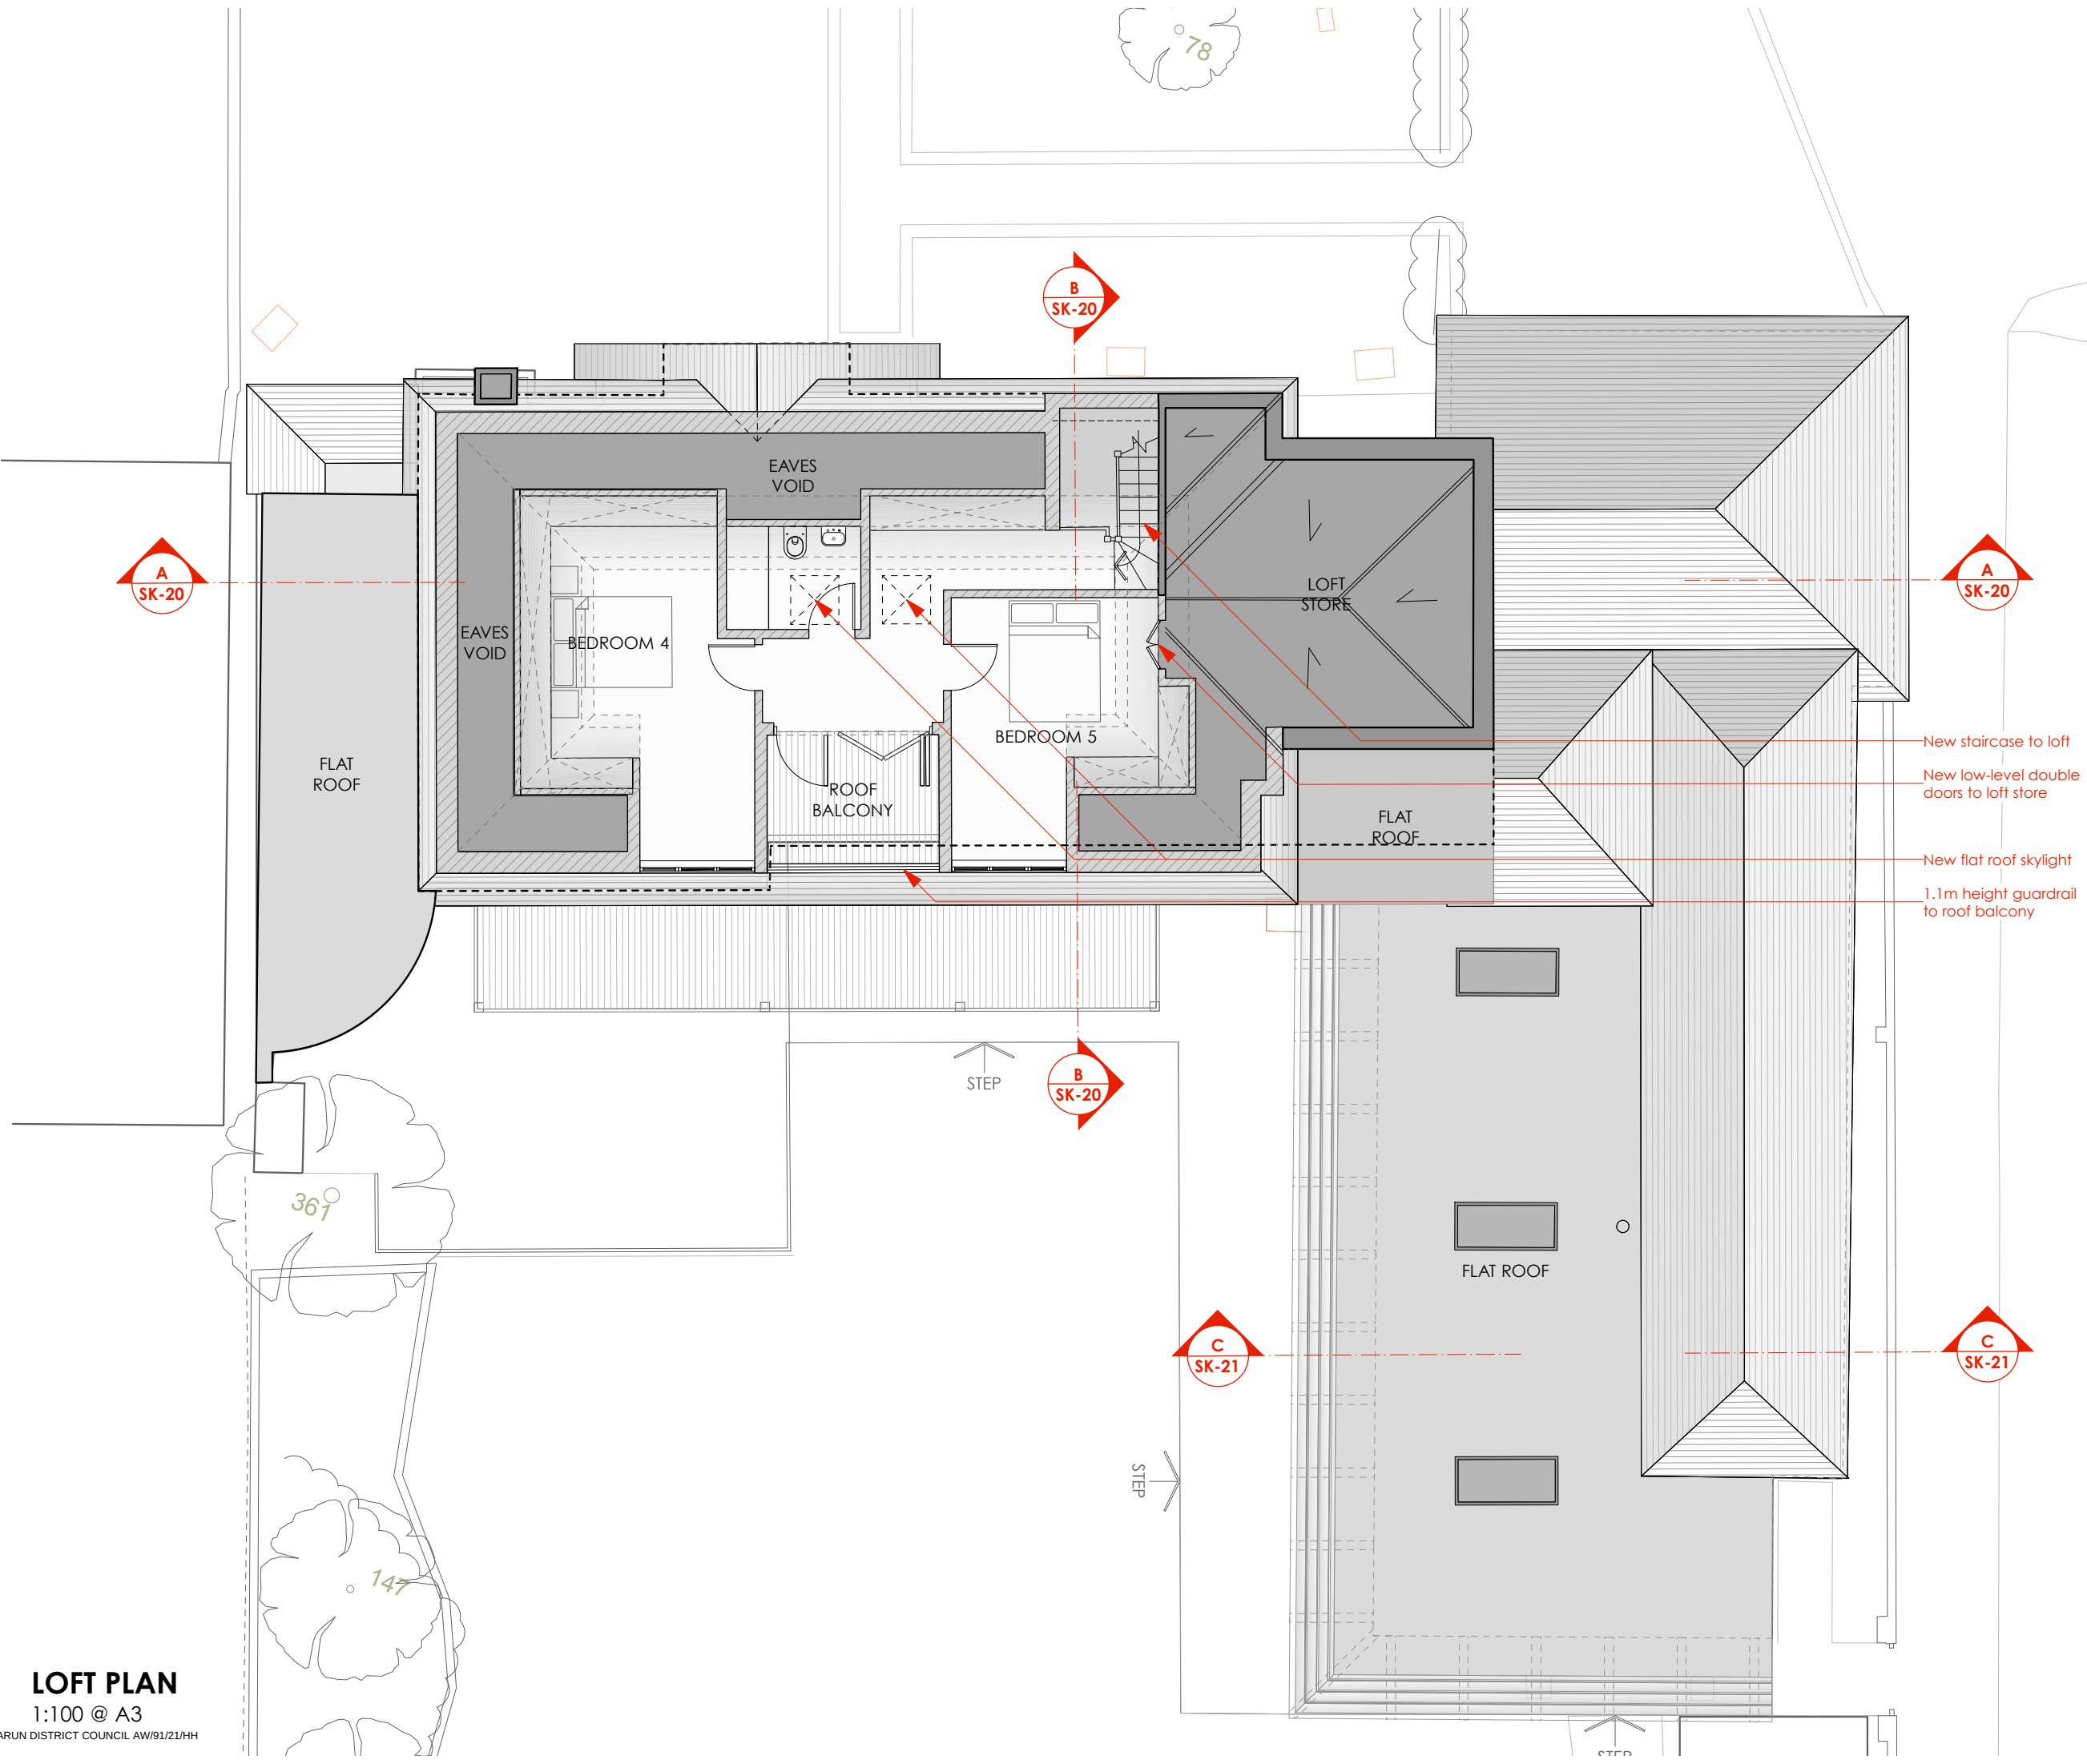


## PLANNING

NOTE: All drawings copyright Crane & Associates.  
REV. DATE INIT. REVISION

| REV. | DATE | INIT. | REVISION |
|------|------|-------|----------|
|      |      |       |          |
|      |      |       |          |

### CRANE&ASSOCIATES

architecture • interiors • graphics  
1 Dawes Court High Street Esher Surrey KT10 9QD  
Tel: 01372 470524 Fax: 01372 470525  
email admin@craneassociates.com  
website www.craneassociates.com

JOB  
2 The Byeway,  
Aldwick Estate Bay

DRAWING  
Proposed Loft Plan

| DATE         | SCALE      | DRAWN |
|--------------|------------|-------|
| JAN 2021     | 1:100 @ A3 | PR    |
| DRAWING NO   | REVISION   |       |
| 2007.6-SK-13 | *          |       |