




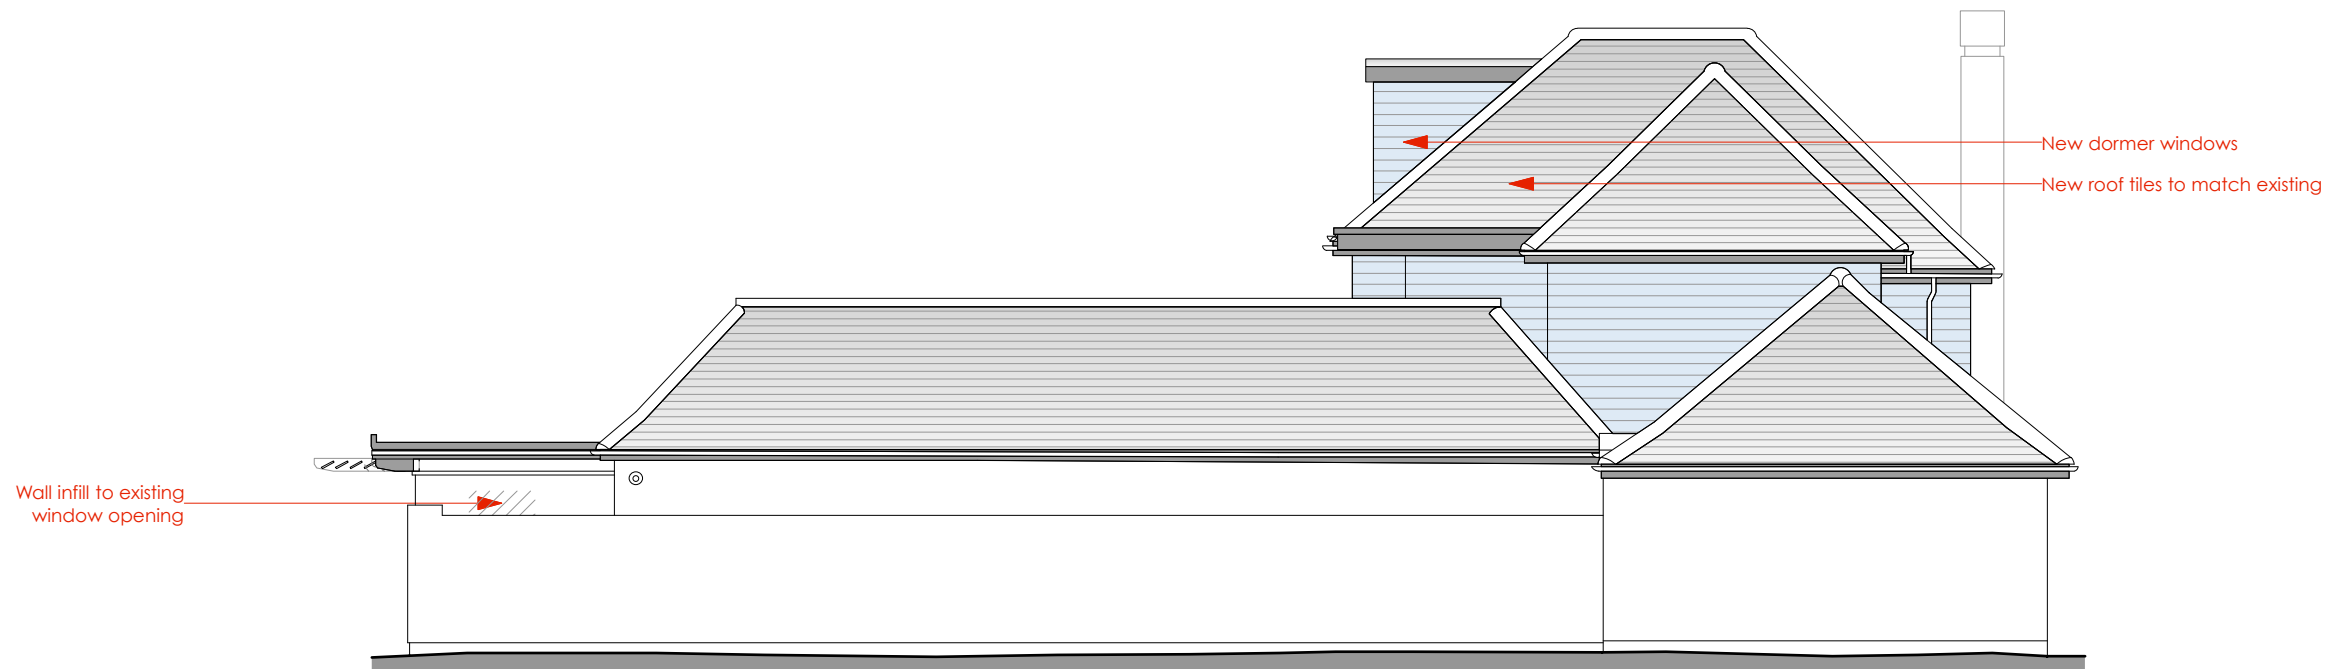

SIDE ELEVATION (NORTH-EAST)
1:100 @ A3

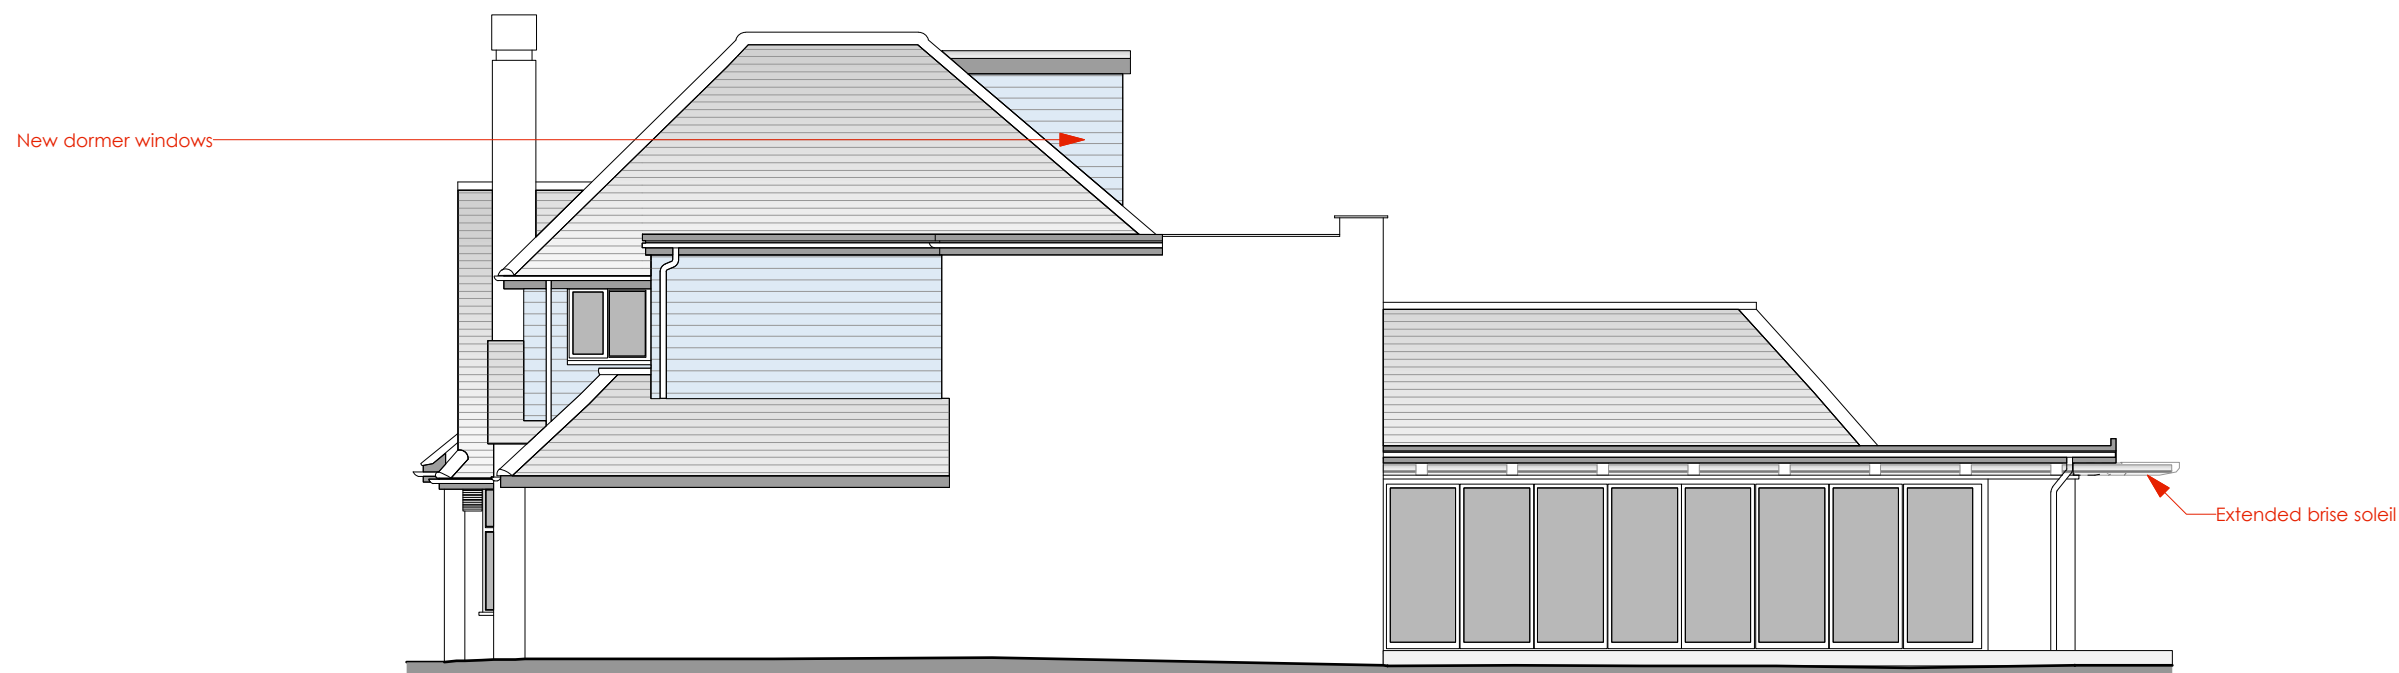

SIDE ELEVATION (SOUTH-WEST)
1:100 @ A3

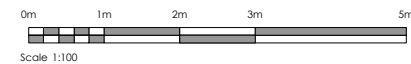

PLANNING

NOTE: All drawings copyright Crane & Associates.			
REV.	DATE	INIT.	REVISION
CRANE&ASSOCIATES architecture • interiors • graphics 1 Dawes Court High Street Esher Surrey KT10 9QD Tel: 01372 470524 Fax: 01372 470525 email admin@craneassociates.com website www.craneassociates.com			
JOB 2 The Byeway, Aldwick Estate Bay			
DRAWING Proposed Side Elevations			
DATE	SCALE	DRAWN	
JAN 2021	1:100 @ A3	PR	
DRAWING NO			REVISION
2007.6-SK-16			*