



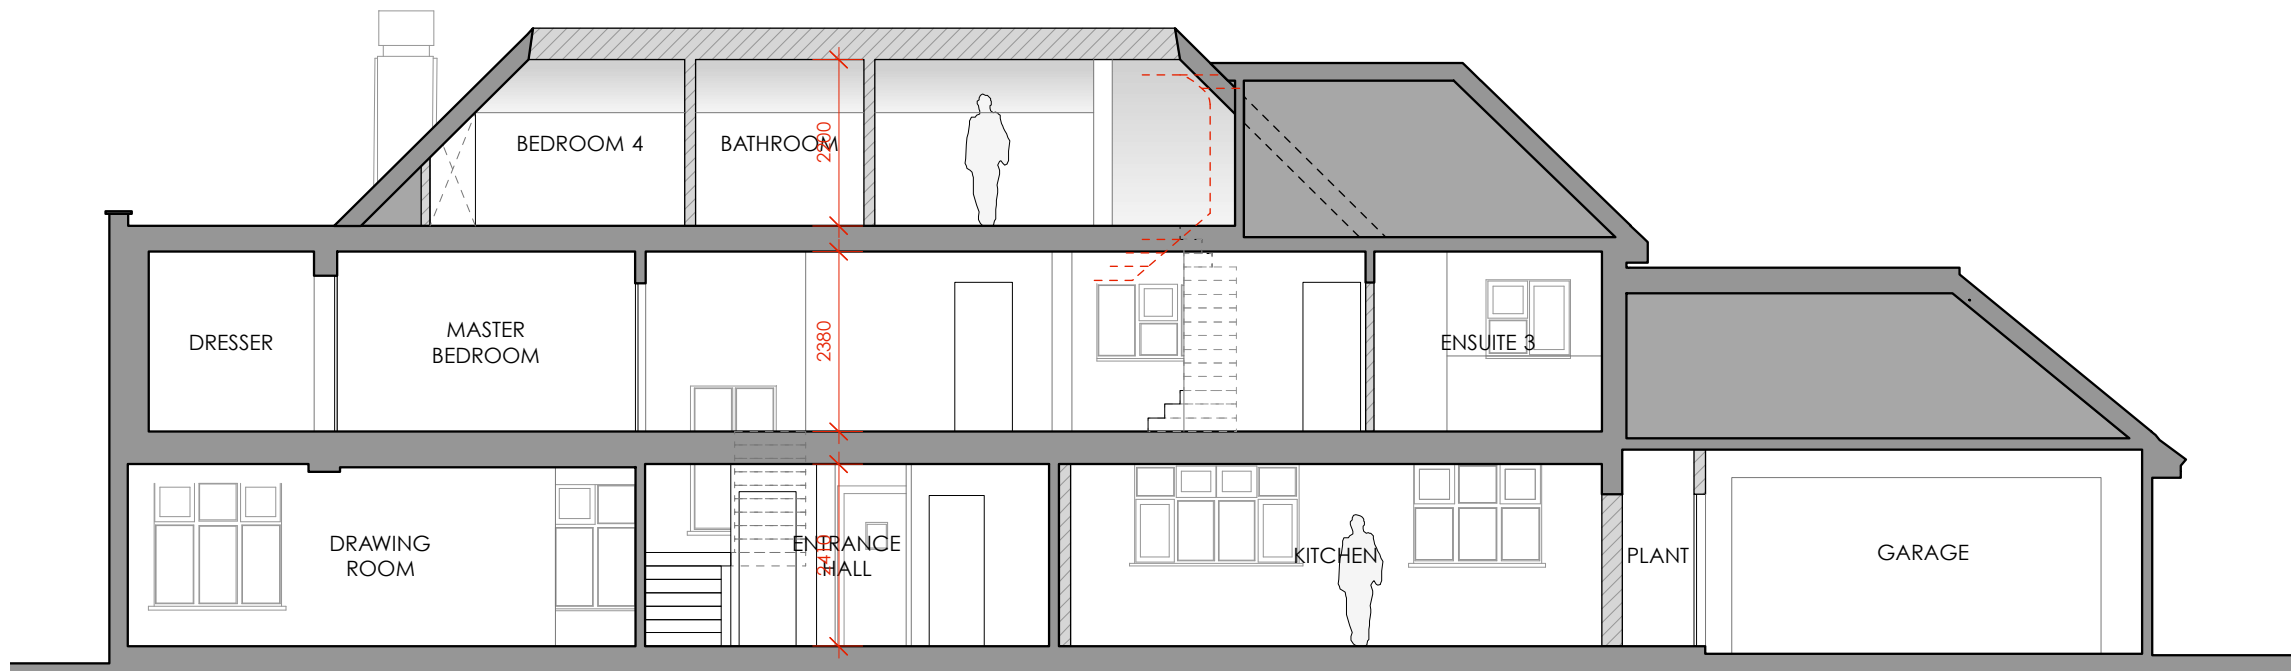

SECTION A-A
1:100 @ A3

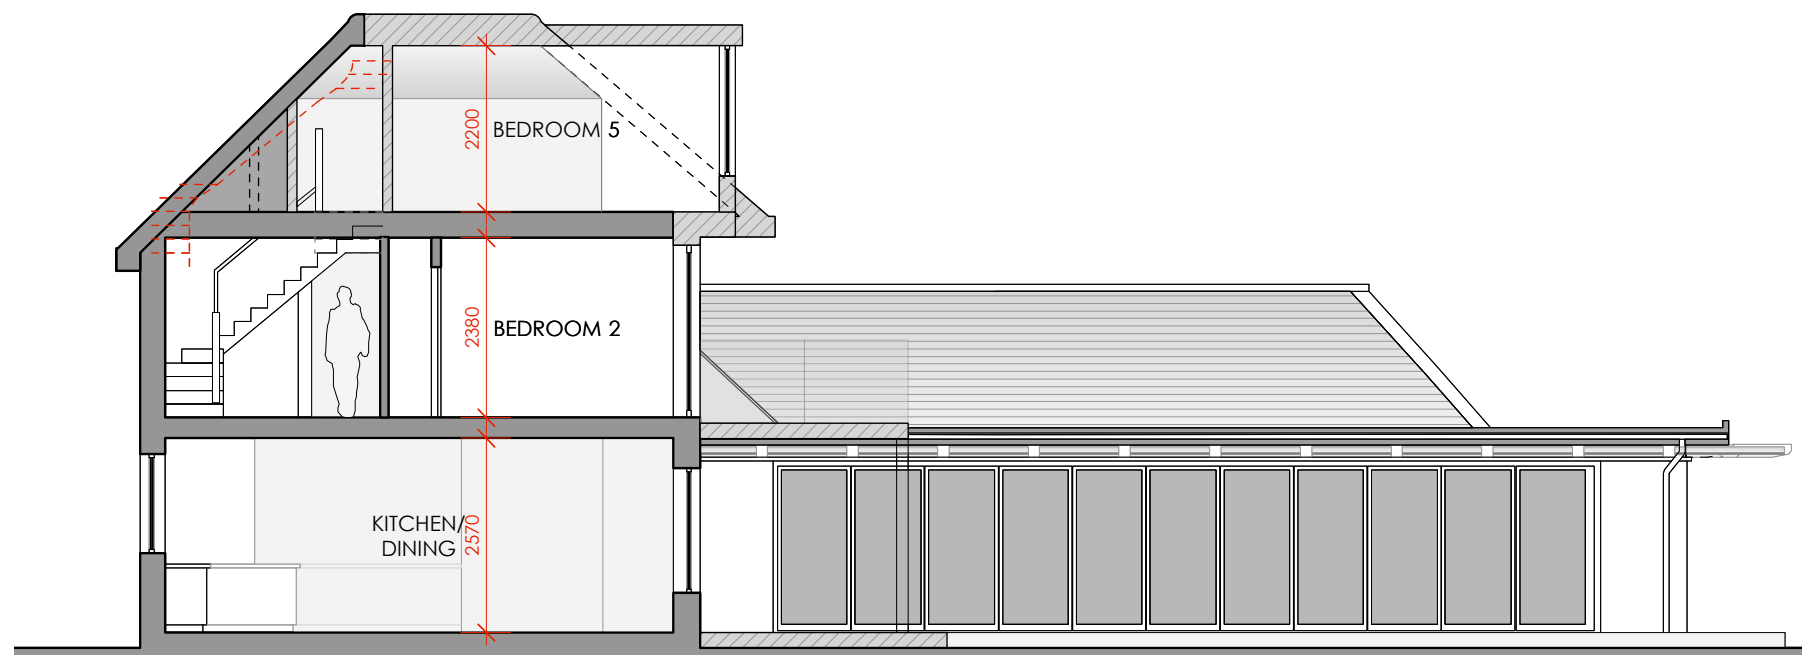

SECTION B-B
1:100 @ A3

0m 1m 2m 3m 5m
Scale 1:100

PLANNING

NOTE: All drawings copyright Crane & Associates.			
REV.	DATE	INIT.	REVISION
CRANE&ASSOCIATES architecture • interiors • graphics 1 Dawes Court High Street Esher Surrey KT10 9QD Tel: 01372 470524 Fax: 01372 470525 email admin@craneassociates.com website www.craneassociates.com			
JOB 2 The Byeway, Aldwick Estate Bay			
DRAWING Proposed Sections A-A and B-B			
DATE	SCALE	DRAWN	
JAN 2021	1:100 @ A3	PR	
DRAWING NO			REVISION
2007.6-SK-20			*