


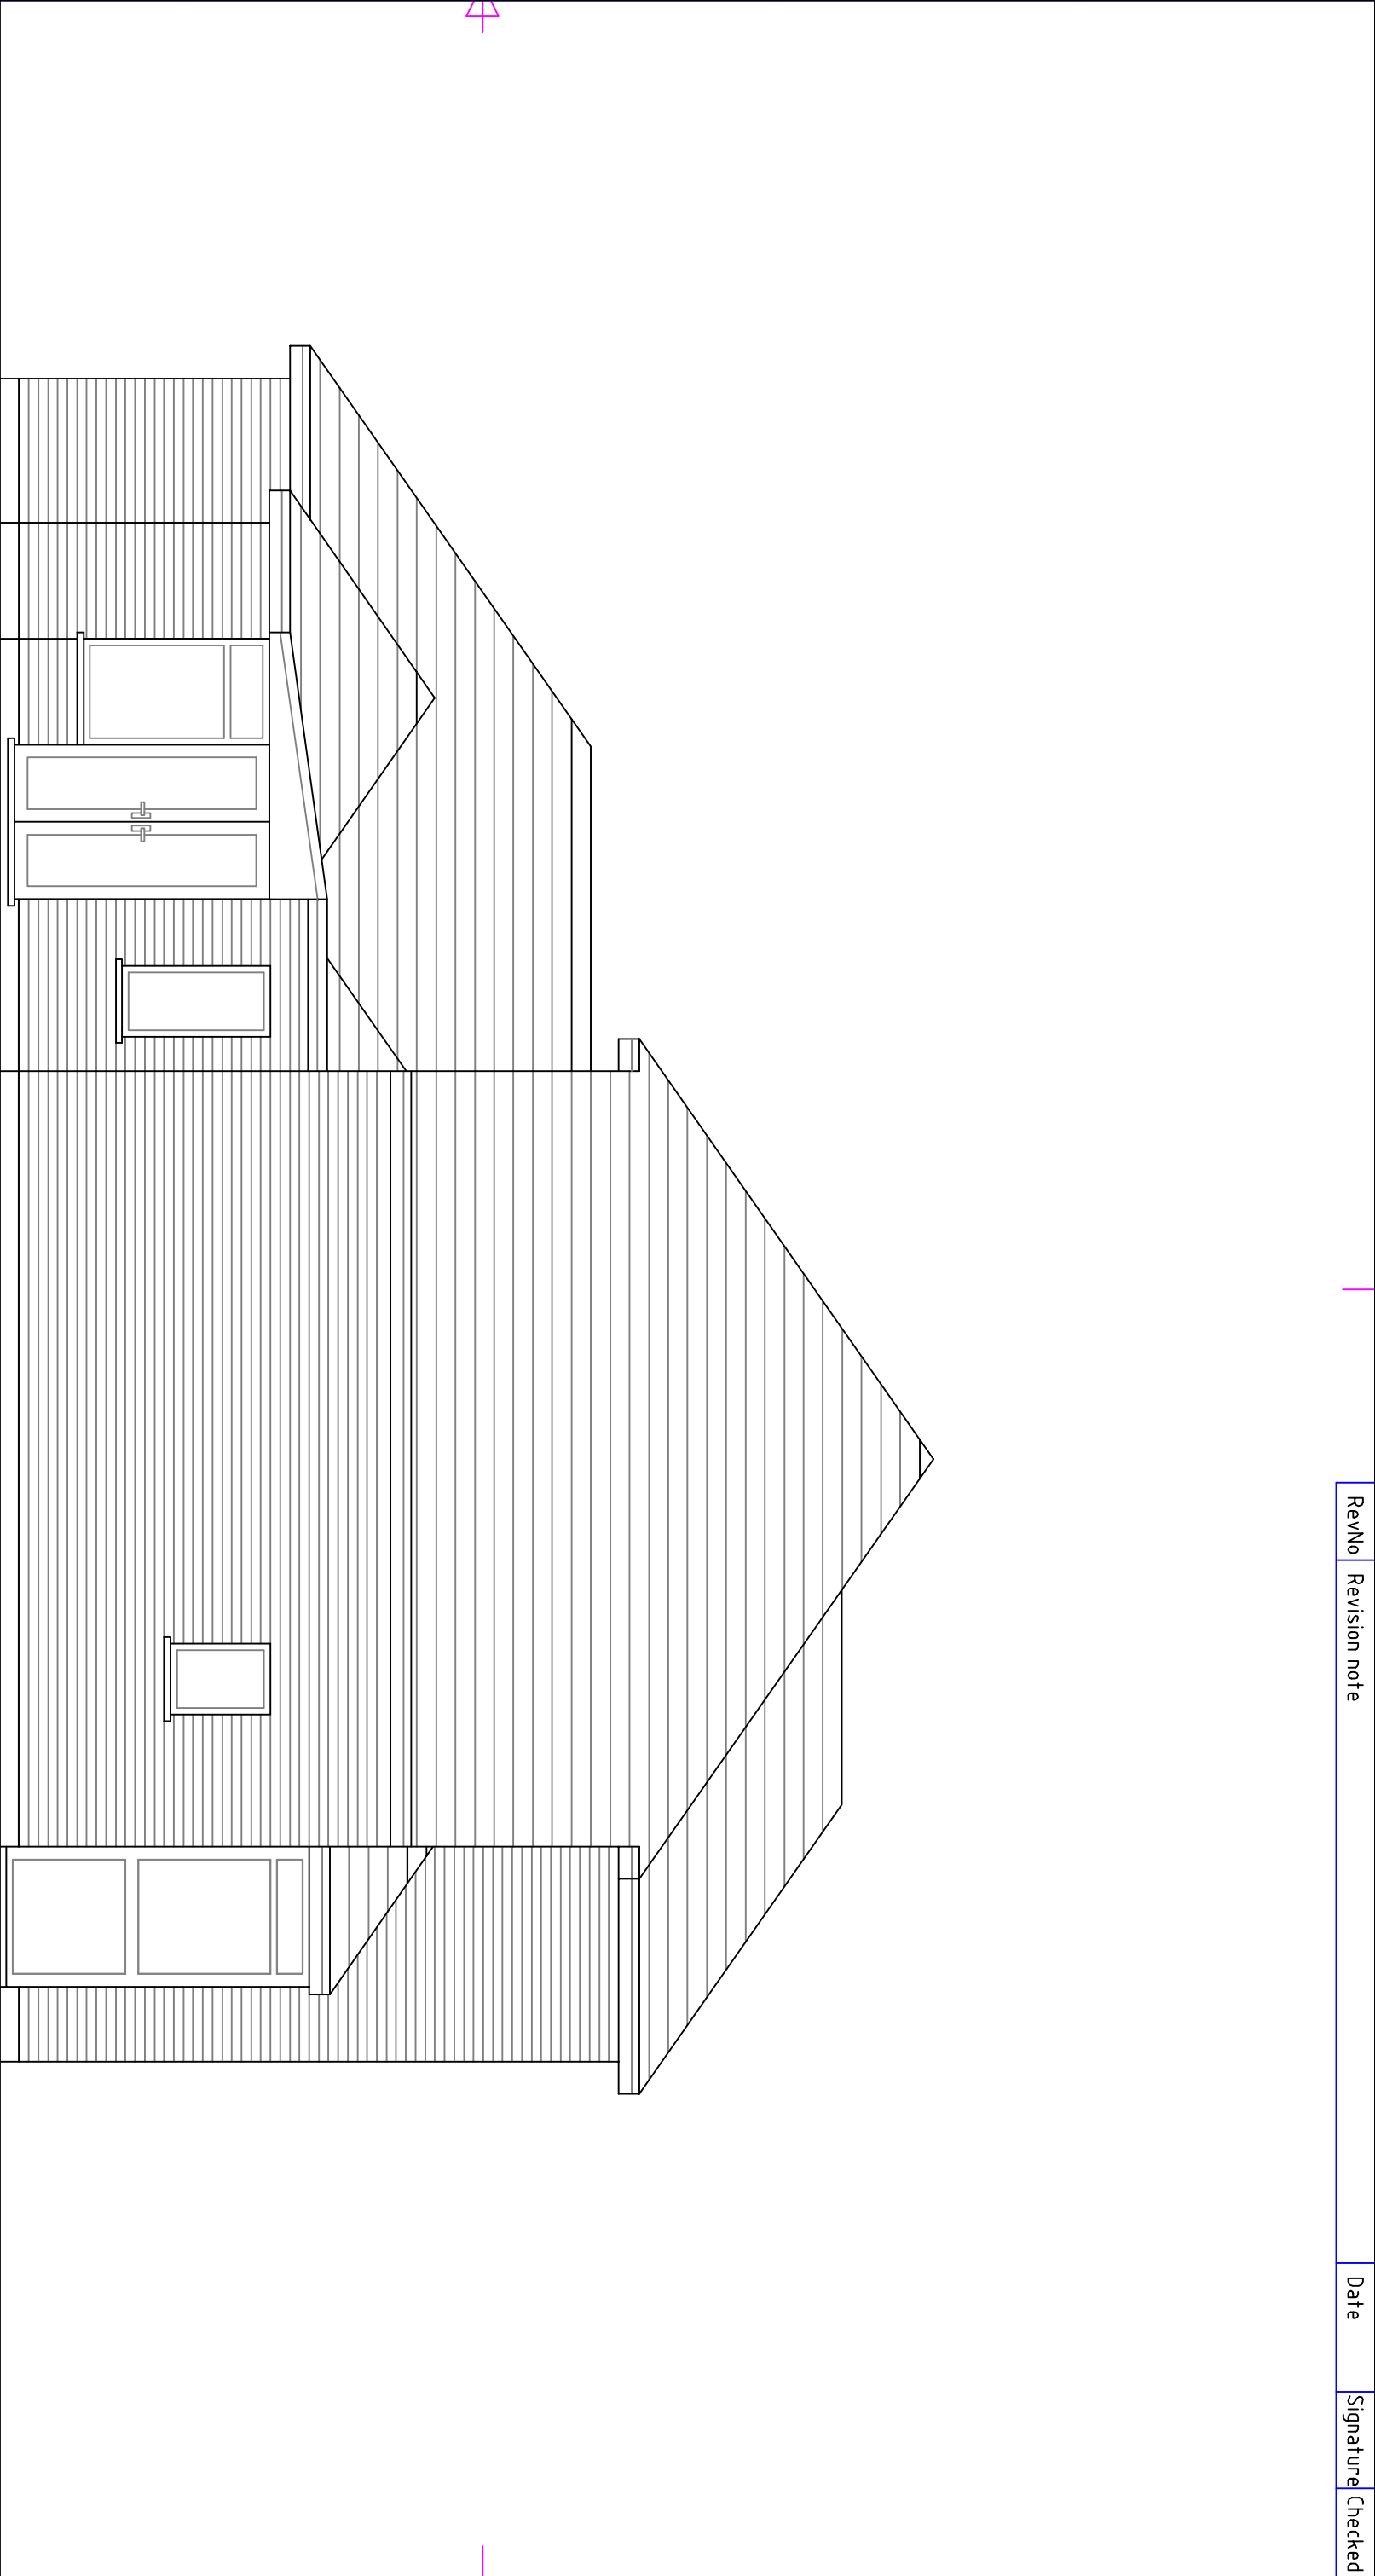

Existing East Elevation

| Itemref          | Quantity   | Title/Name, designation, material, dimension etc |           |                      | Article No./Reference |       |
|------------------|------------|--------------------------------------------------|-----------|----------------------|-----------------------|-------|
| Designed by      | Checked by | Approved by - date                               | File name | Date                 | Scale                 |       |
| jd               |            |                                                  |           | March 2014           | 1:50                  |       |
| 111 Aldwick Road |            |                                                  |           | Proposed Alterations |                       |       |
|                  |            |                                                  |           |                      |                       |       |
|                  |            |                                                  |           |                      |                       |       |
|                  |            |                                                  |           | 05                   | Edition               | Sheet |
|                  |            |                                                  |           |                      | 0                     |       |