


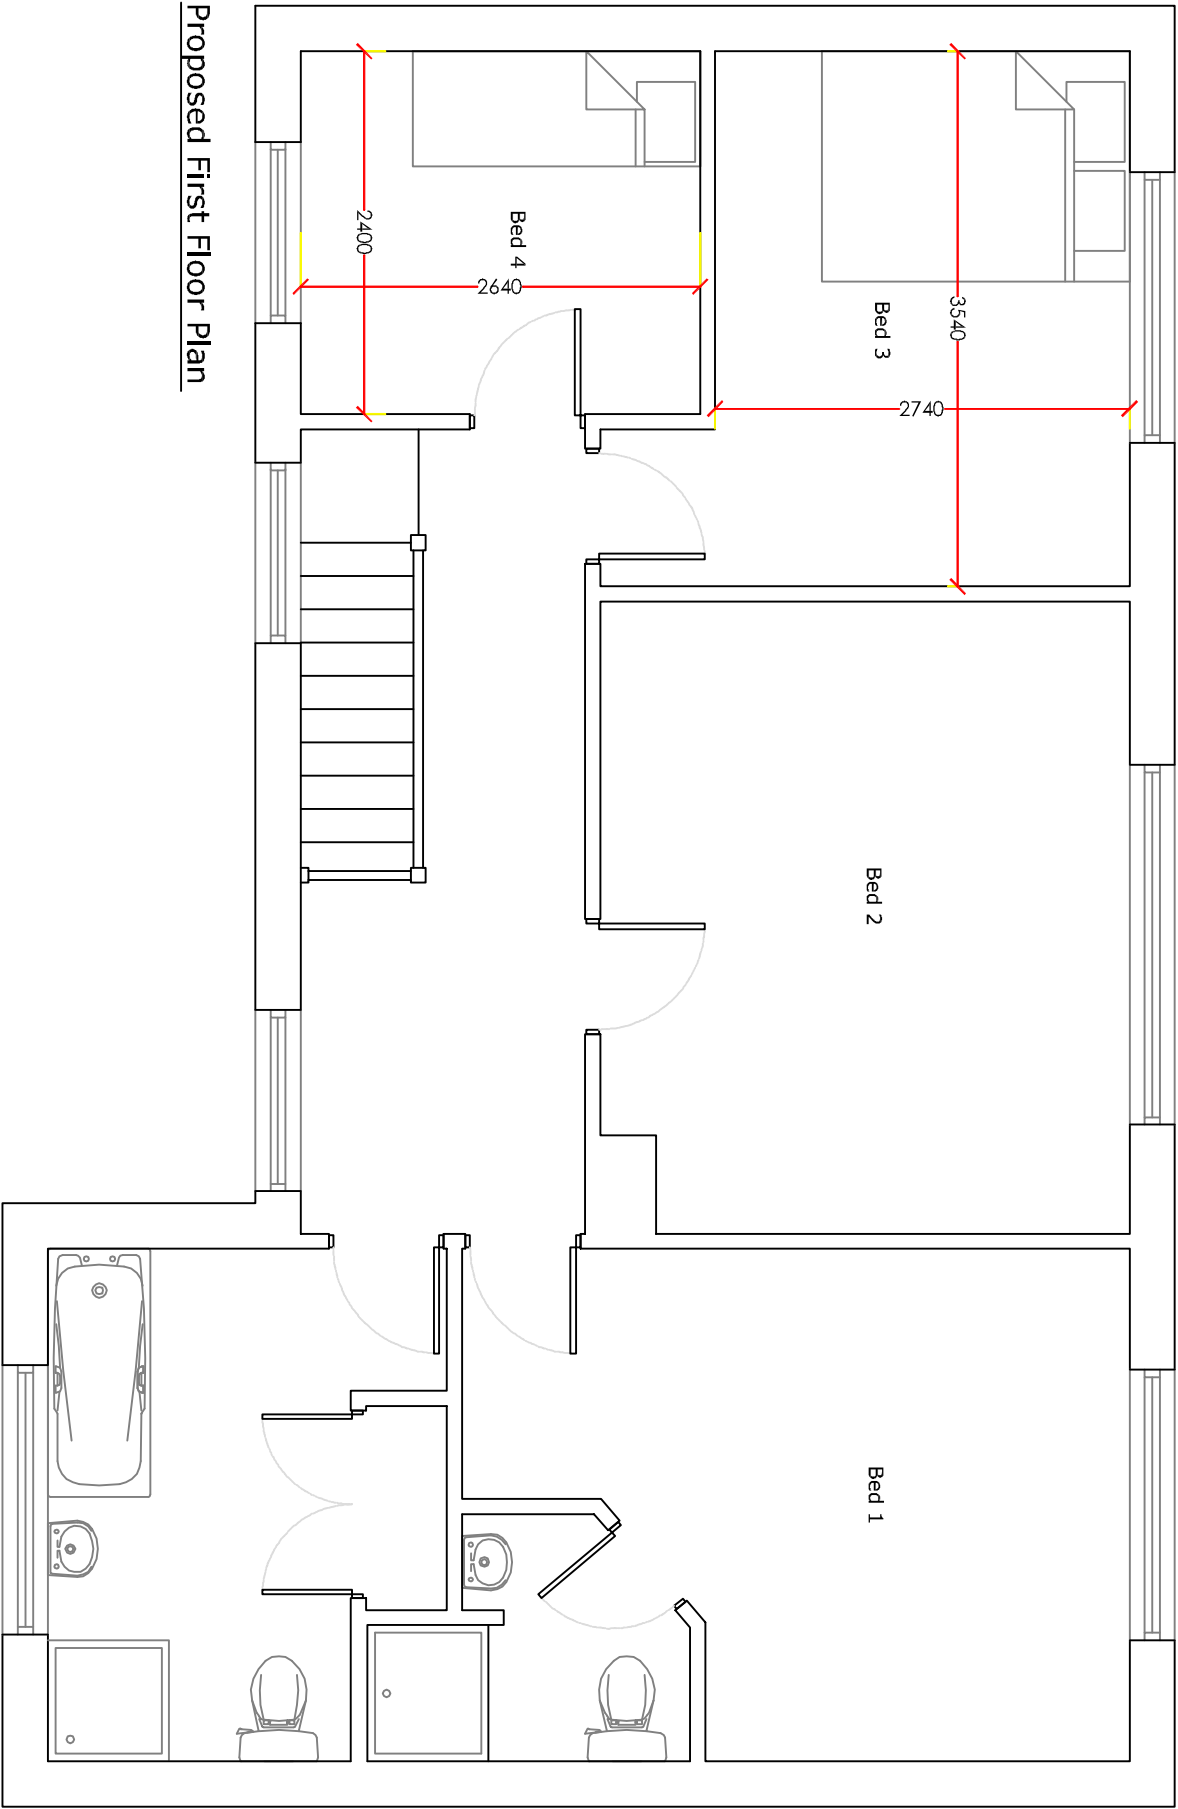

Proposed First Floor Plan

Itemref	Quantity	Title/Name, designation, material, dimension etc			Article No./Reference	
Designed by	jd	Checked by	Approved by - date	File name	Date	Scale
					March 2014	1:50

111 Aldwick Road		Proposed Alterations	
	07	Edition	Sheet
	0		