


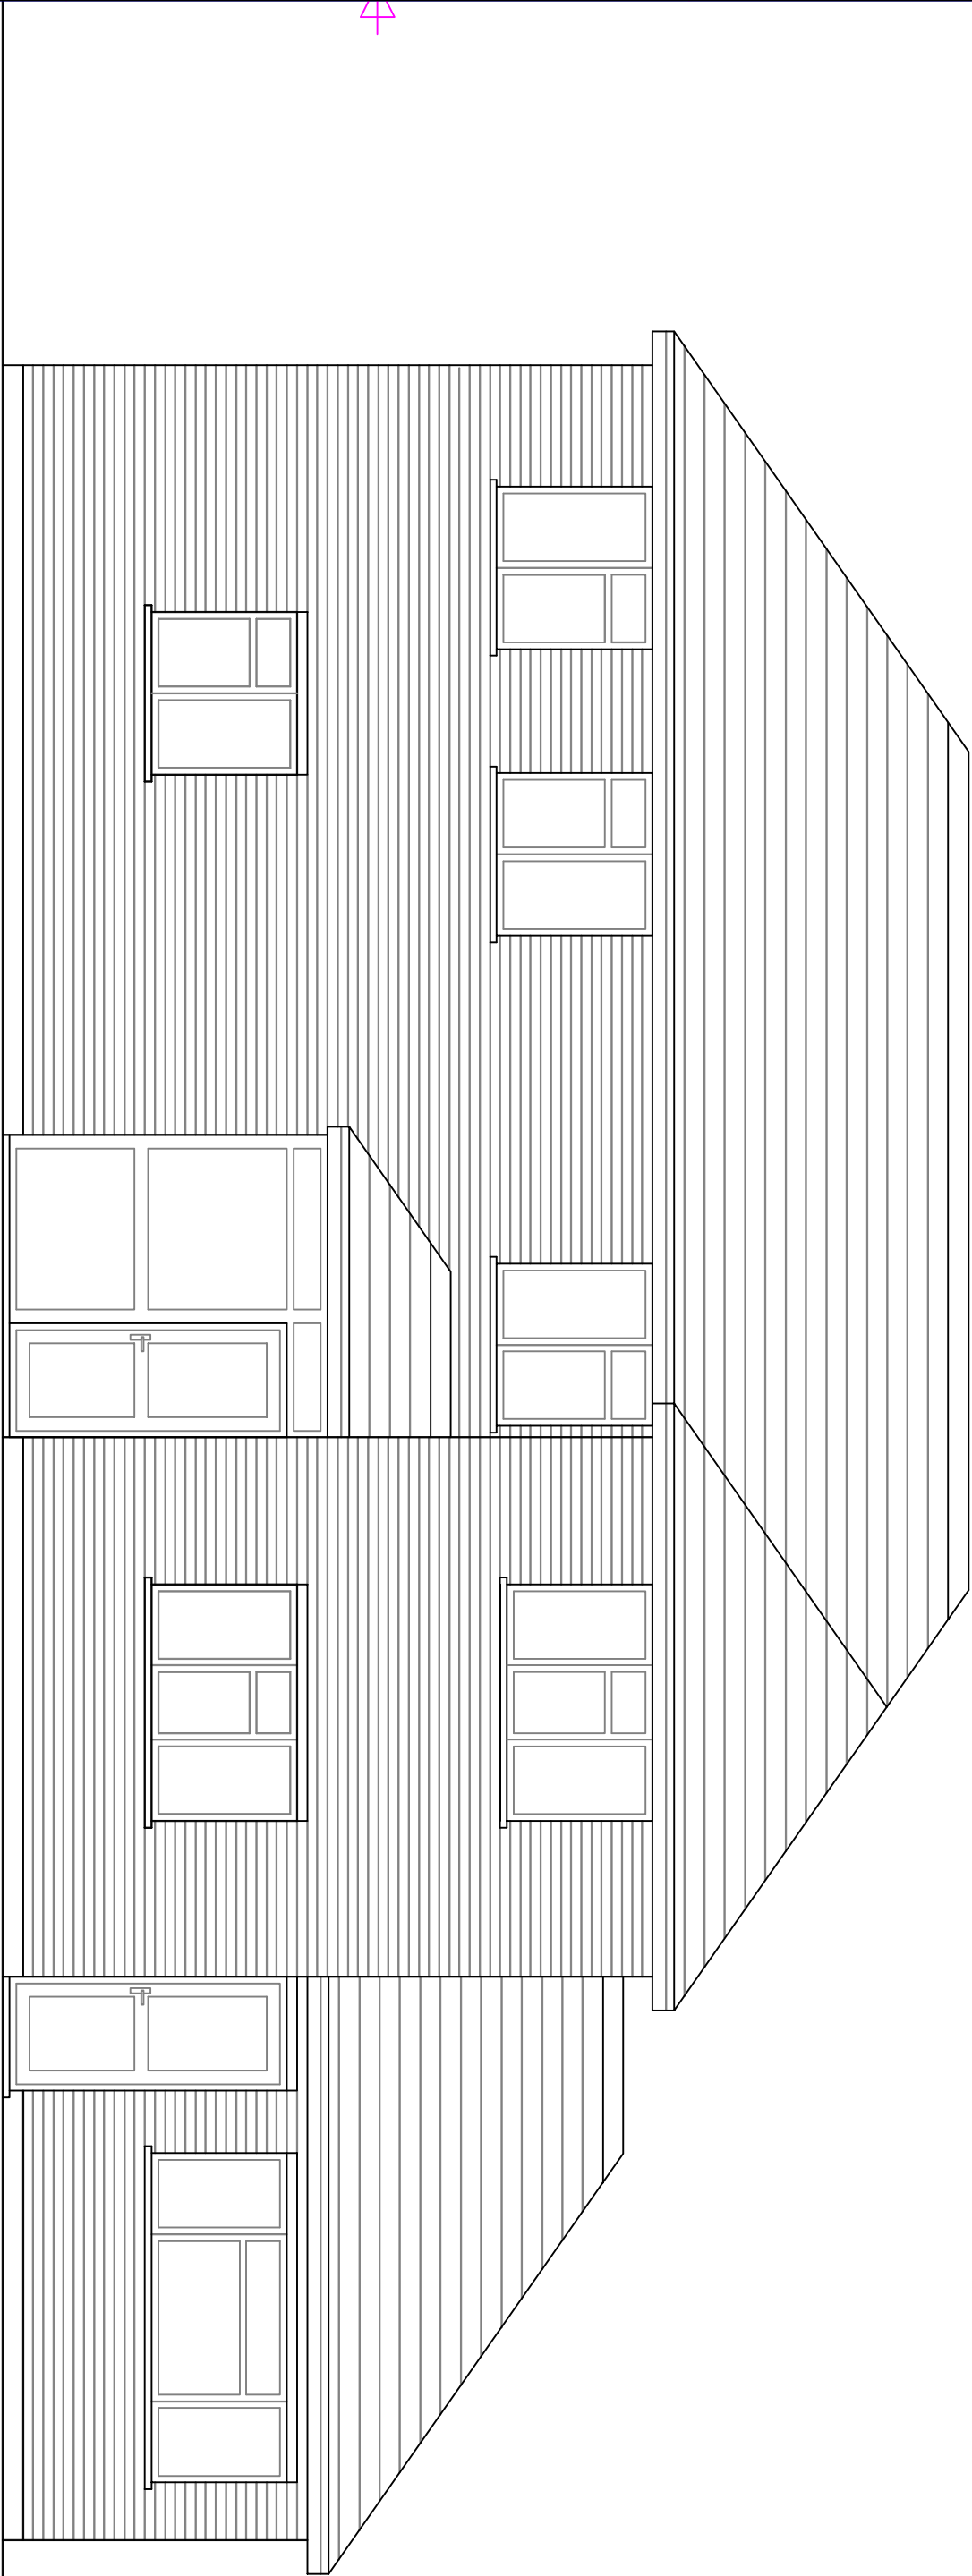

Proposed North Elevation

Itemref	Quantity	Title/Name, designation, material, dimension etc			Article No./Reference	
Designed by		Checked by	Approved by - date	File name	Date	Scale
jd					March 2014	1:50

111 Aldwick Road		Proposed Alterations	
	08		
	Edition		Sheet
	0		